NORTH

0 20 40

Scale in Feet

40TH AVE W

196TH ST SW

R/W

14" SSFM

MATCHLINE STA 6+00 - SEE DWG C-2

MATCHLINE STA 6+00 - SEE DWG C-2

NOTES:

1.

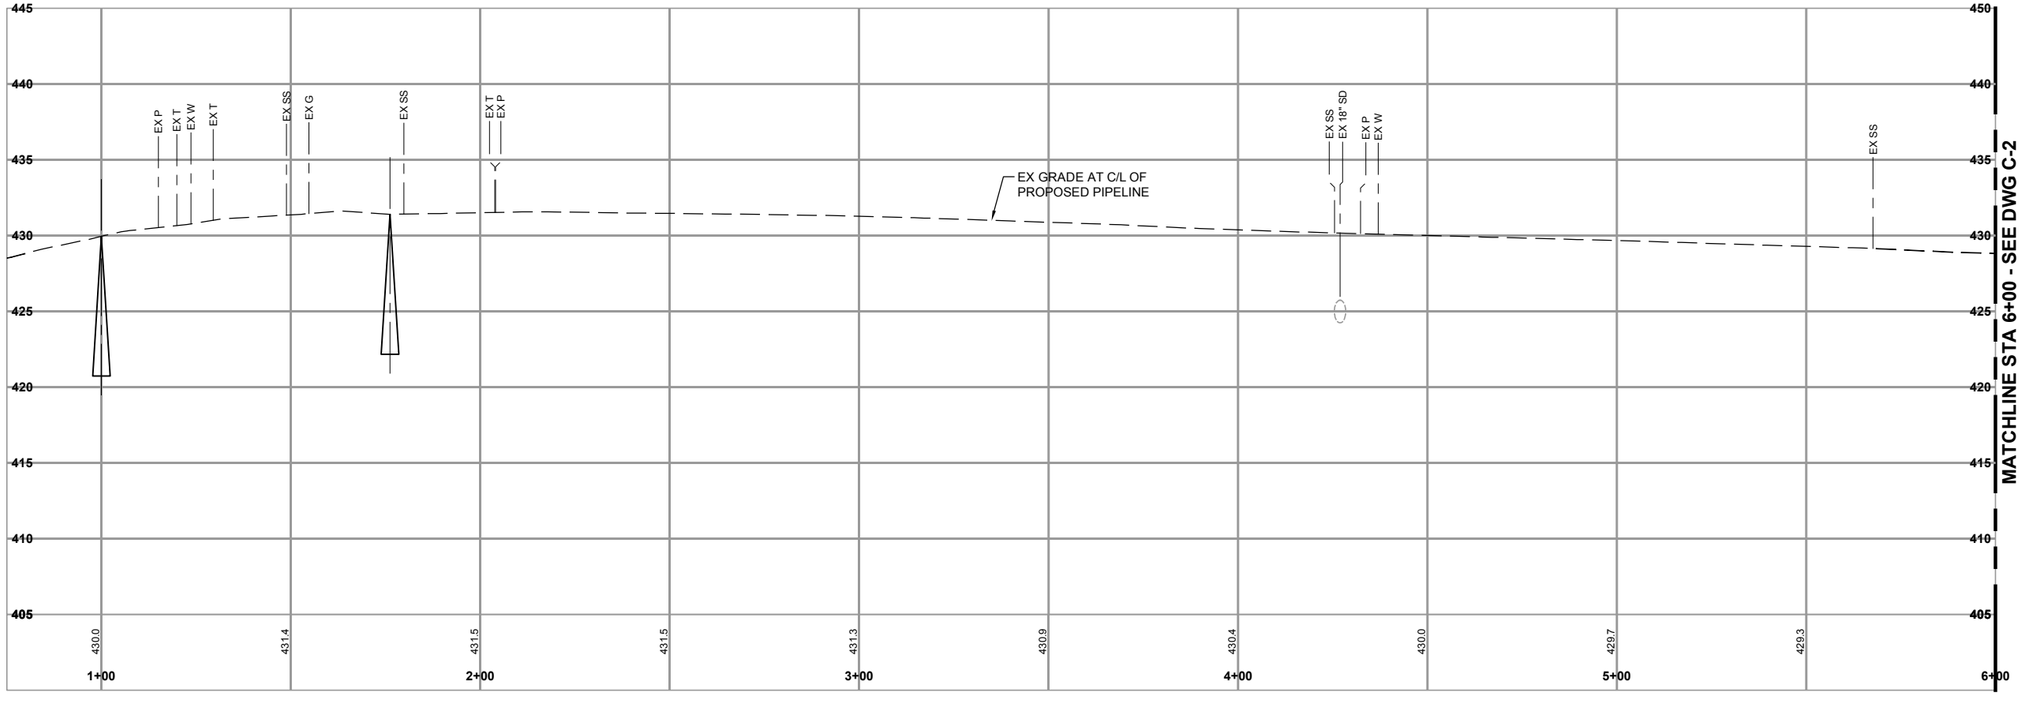

Preliminary

Not For Construction
01-2016

Call 48 Hours Before You Dig

1-800-424-5555
UNDERGROUND SERVICE

JOHN FRECH — STATE OF WASHINGTON — 36885 — REGISTERED PROFESSIONAL ENGINEER

PETER BENEDICT CUNNINGHAM — STATE OF WASHINGTON — 46552 — REGISTERED PROFESSIONAL ENGINEER

No.	Revision	Date	By	App'd

BHC Consultants, LLC
1601 Fifth Avenue, Suite 500
Seattle, Washington 98101
206.505.3400
206.505.3406 (fax)
www.bhcconsultants.com

Designed: J. Frech, P.E.
Drawn: G. Castillo
Checked:
Approved:

Scale:
Horiz: 1" = 20'-0"
Vert. 1" = 5'-0"
One Inch at Full Scale
If Not One Inch Scale Accordingly

City of Lynnwood Public Works
19100 44th Ave W
Lynnwood, WA 98046-5008
425-670-5200

LIFT STATION 8 - SEWER REDESIGN

PLAN AND PROFILE
STA 1+00 to 6+00

Figure: C-1
Sheet: of
File: P15-101412_C1-C5
Date: January 2016

COPYRIGHT © 2016 BHC CONSULTANTS, LLC. ALL RIGHTS RESERVED

PLOT DATE & TIME: JAN 08 2016 12:19:50
FILE NAME (UPDATED BY): S:\CAD\TRANE\15-10412_LS8_SS_ALTERNATIVES\DWGS\P15-10412_C1-C5.DWG (GDC)
XREFS: Cunningham, Frech, X15-10412_22x34, X15-10412_Ex Topo_11-18-15, X15-10412_Ex Topo_196Th St SW, X15-10412_Ex Topo_Alderwood Mall Blvd, X15-10412_Pr, X15-10412_Prelim

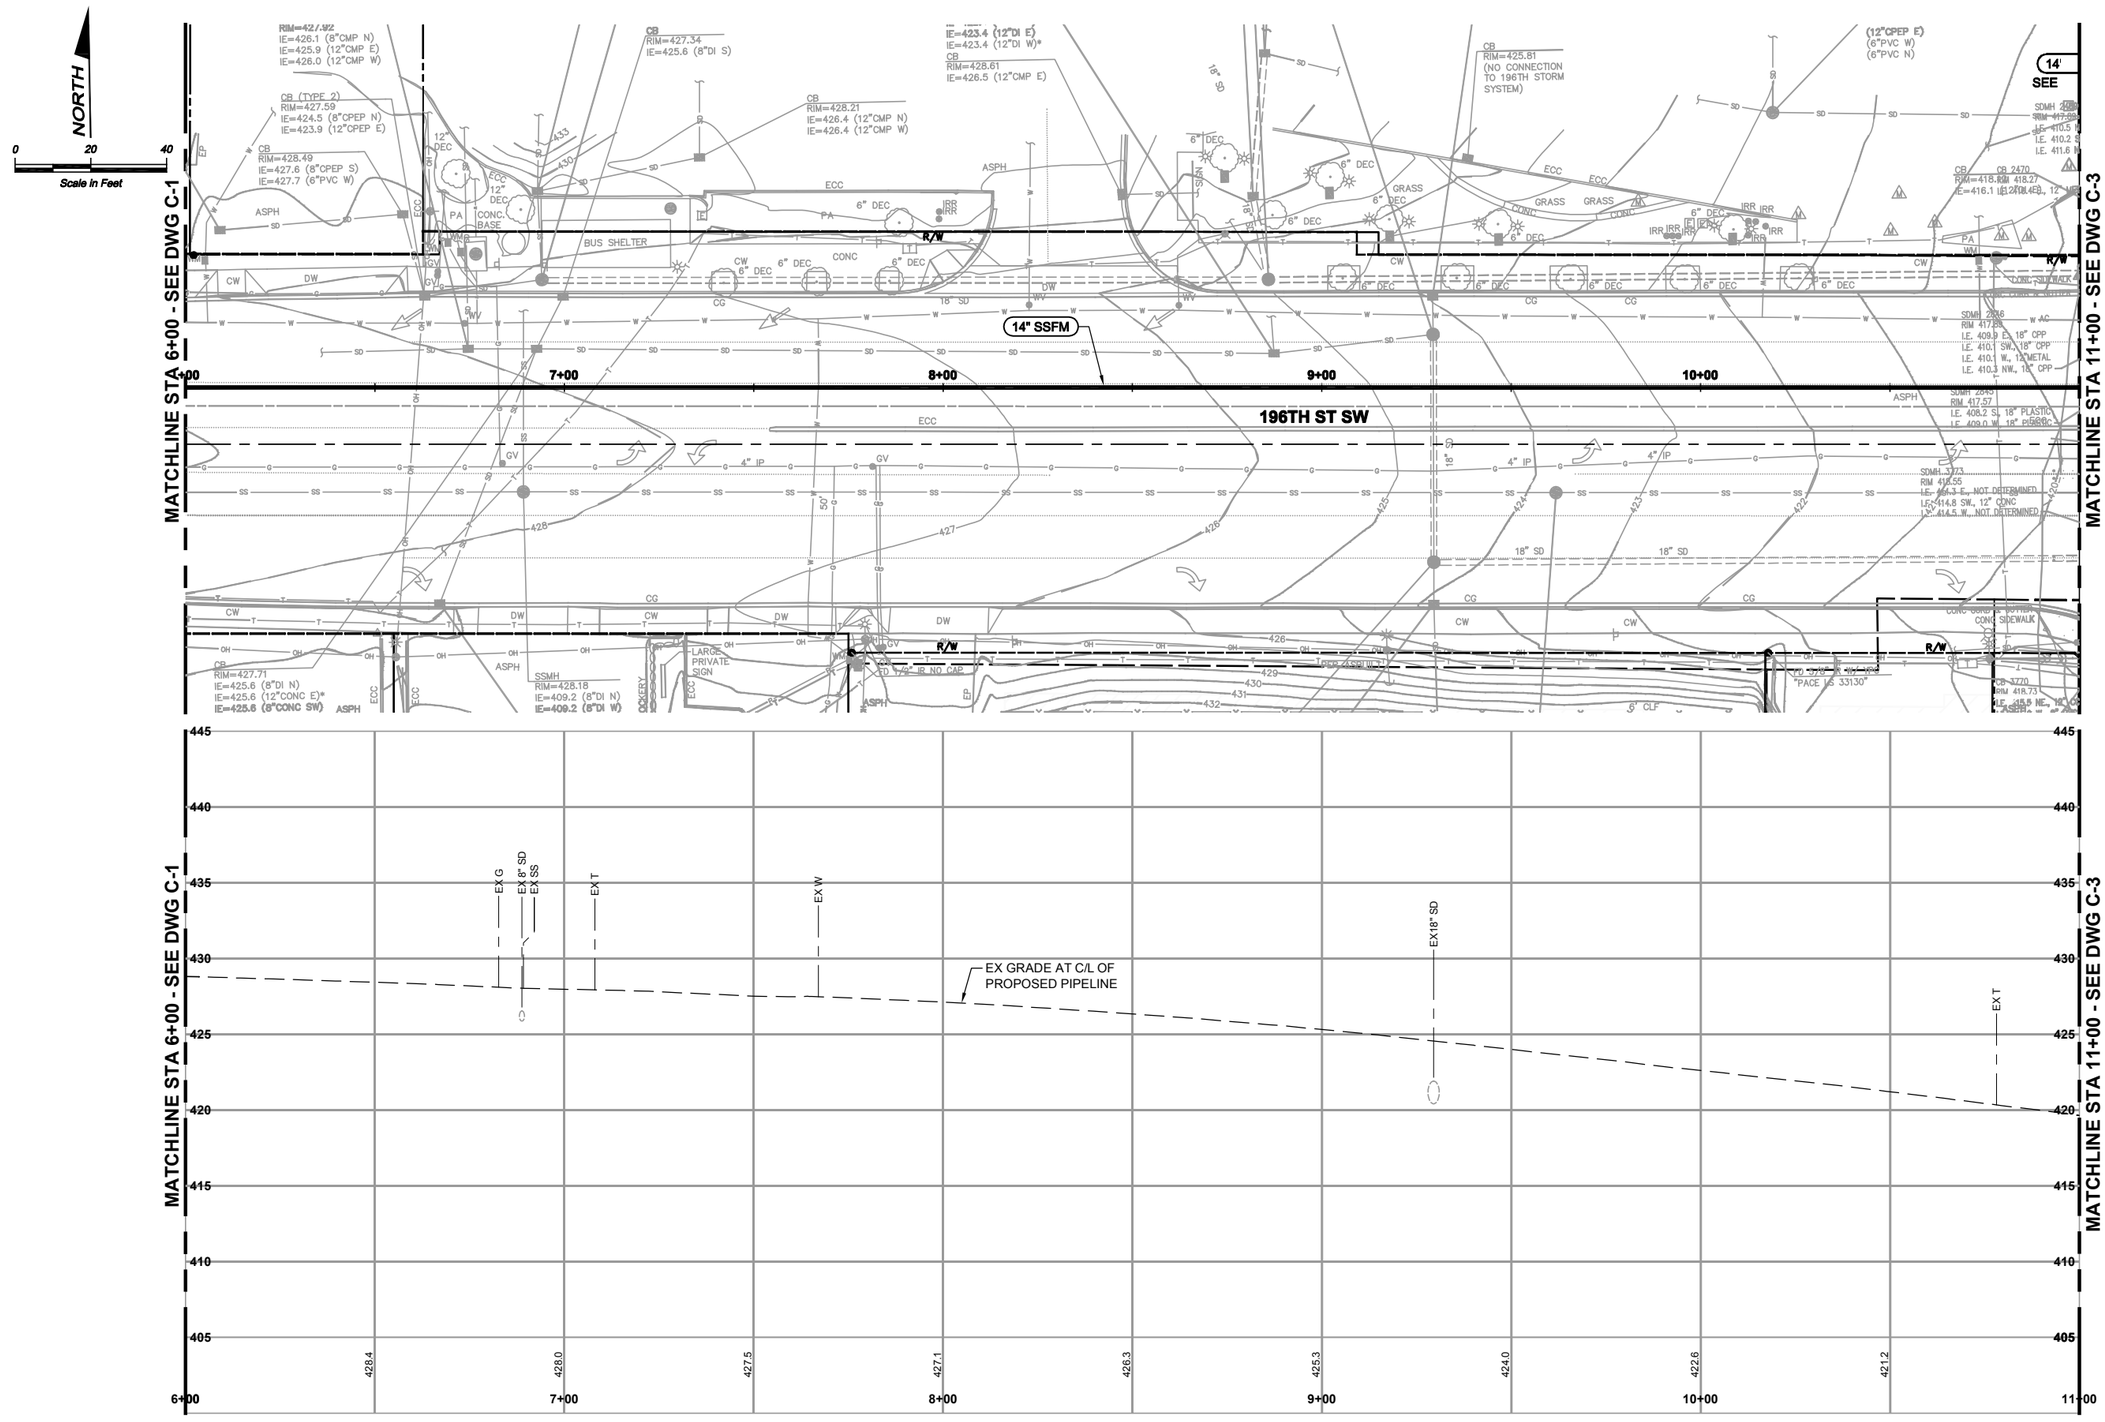

NOTES:

1.

Preliminary
Not For Construction
01-2016

Call 48 Hours Before You Dig
1-800-424-5555
UNDERGROUND SERVICE

JOHN FRECH — STATE OF WASHINGTON — 36485 — REGISTERED PROFESSIONAL ENGINEER

PETER BENEDICT CUNNINGHAM — STATE OF WASHINGTON — 46552 — REGISTERED PROFESSIONAL ENGINEER

No.	Revision	Date	By	App'd

BHC Consultants, LLC
1601 Fifth Avenue, Suite 500
Seattle, Washington 98101
206.505.3400
206.505.3406 (fax)
www.bhcconsultants.com

Designed: J. Frech, P.E.
Drawn: G. Castillo
Checked:
Approved:

Scale:
Horiz: 1" = 20'-0"
Vert. 1" = 5'-0"
One Inch at Full Scale
If Not One Inch Scale Accordingly

City of Lynnwood Public Works
19100 44th Ave W
Lynnwood, WA 98046-5008
425-670-5200

LIFT STATION 8 - SEWER REDESIGN

PLAN AND PROFILE
STA 6+00 to 11+00

Figure: C-2
Sheet: of
File: P15-101412_C1-C5
Date: January 2016

FILE NAME (UPDATED BY)
S:\CAD\TRANE\15-10412 LSB SS ALTERNATIVES\DWGS\P15-10412_C1-C5.DWG (GDC)
XREFS: Cunningham, Frech, X15-10412_22x34, X15-10412_Ex Topo_11-18-15, X15-10412_Ex Topo_196TH St SW, X15-10412_Ex Topo_Alderwood Mall Blvd, X15-10412_PP, X15-10412_Prelim
PLOT DATE & TIME
JAN 08 2016 12:19:50

COPYRIGHT © 2016 BHC CONSULTANTS, LLC. ALL RIGHTS RESERVED

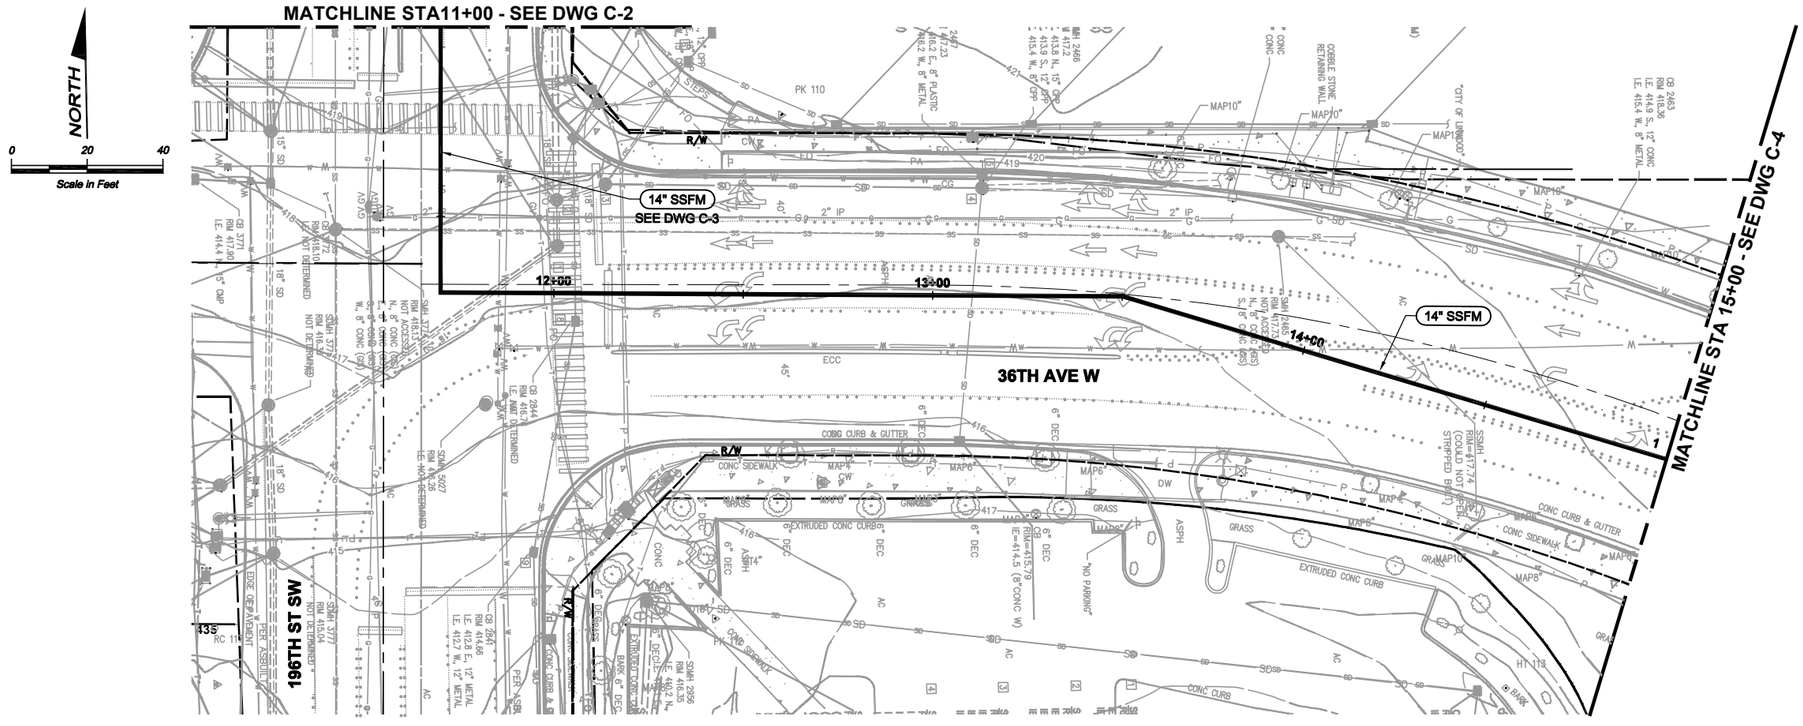

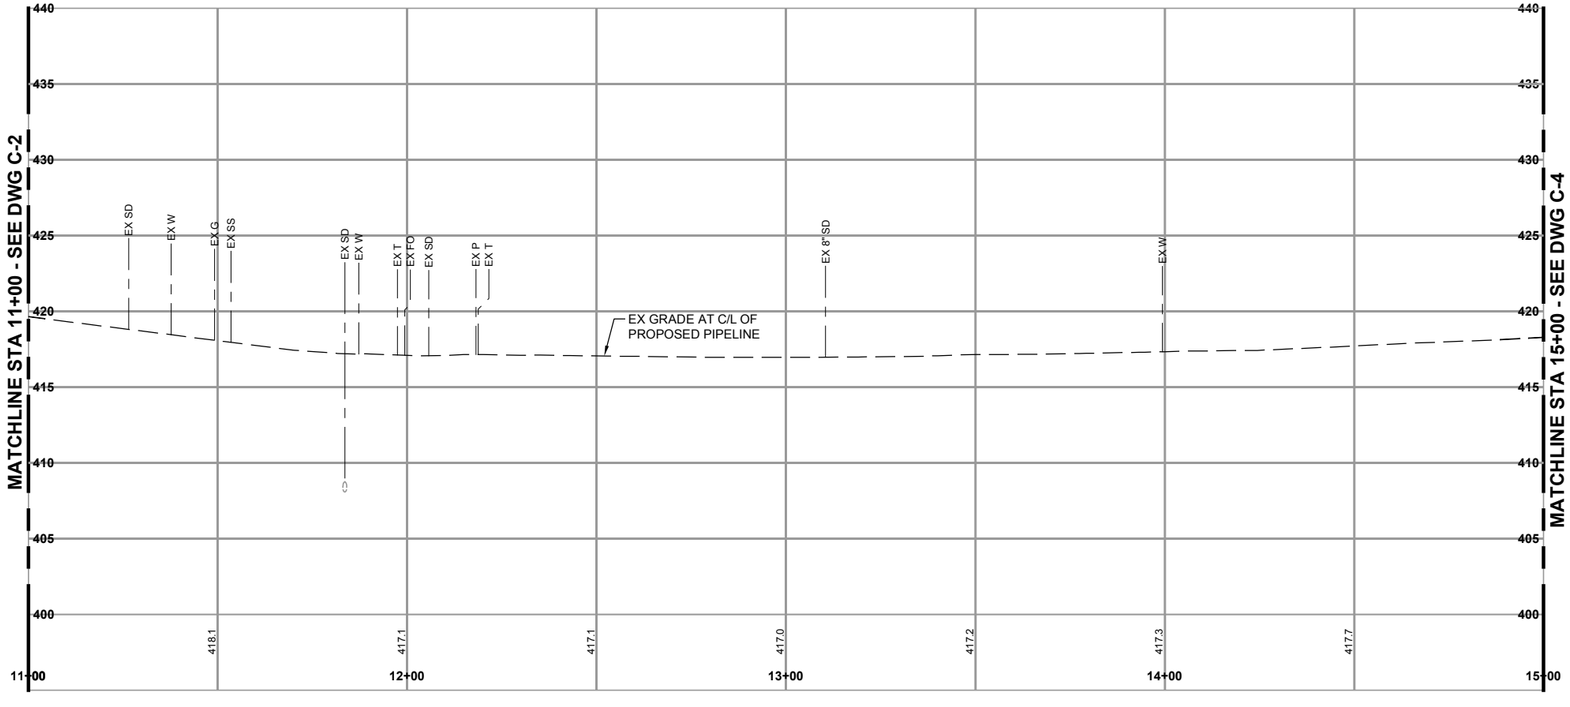

NOTES:

1.

Preliminary
Not For Construction
01-2016

Call 48 Hours Before You Dig
1-800-424-5555
UNDERGROUND SERVICE

JOHN FRECH — STATE OF WASHINGTON — 36885 — REGISTERED PROFESSIONAL ENGINEER

PETER BENEDICT CUNNINGHAM — STATE OF WASHINGTON — 46552 — REGISTERED PROFESSIONAL ENGINEER

No.	Revision	Date	By	App'd

BHC Consultants, LLC
1601 Fifth Avenue, Suite 500
Seattle, Washington 98101
206.505.3400
206.505.3406 (fax)
www.bhcconsultants.com

Designed: J. Frech, P.E.
Drawn: G. Castillo
Checked:
Approved:

Scale:
Horiz: 1" = 20'-0"
Vert. 1" = 5'-0"
One Inch at Full Scale
If Not One Inch Scale Accordingly

City of Lynnwood Public Works
19100 44th Ave W
Lynnwood, WA 98046-5008
425-670-5200

LIFT STATION 8 - SEWER REDESIGN

PLAN AND PROFILE
STA 11+00 to 15+00

Figure: C-3
Sheet: of
File: P15-101412_C1-C5
Date: January 2016

COPYRIGHT © 2016 BHC CONSULTANTS, LLC. ALL RIGHTS RESERVED

FILE NAME (UPDATED BY)
S:\CAD\TRANE\15-10412 LSB SS ALTERNATIVES\DWGS\P15-10412_C1-C5.DWG (GDC)
XREFS: Cunningham, Frech, X15-10412_22x34, X15-10412_Ex Topo_11-18-15, X15-10412_Ex Topo_196Th St SW, X15-10412_Ex Topo_Alderwood Mall Blvd, X15-10412_Pfr, X15-10412_Prelim
PLOT DATE & TIME
JAN 08 2016 12:19:50

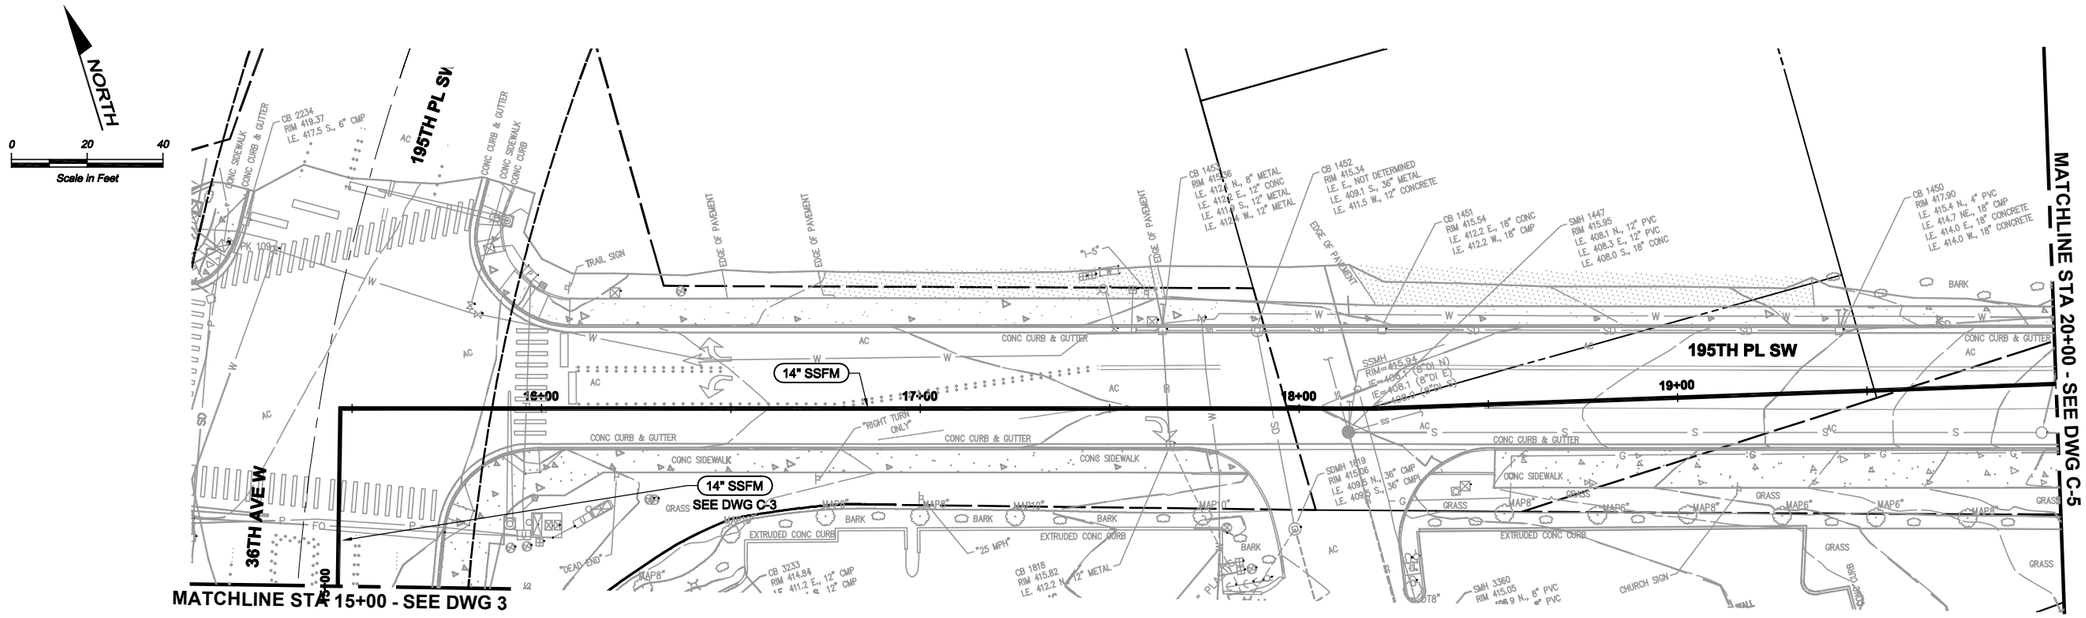

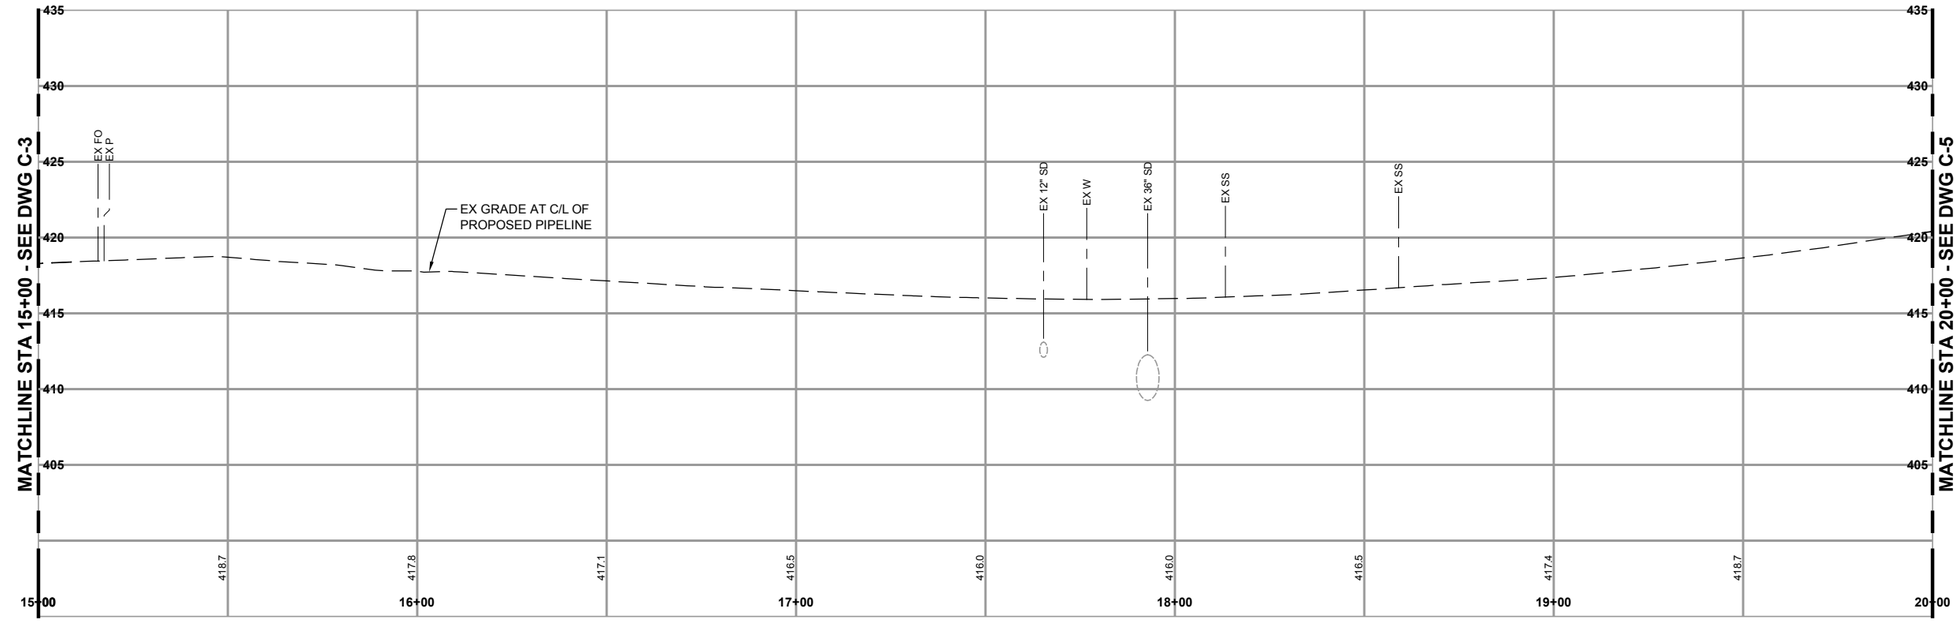

NOTES:

1.

Preliminary
Not For Construction
01-2016

Call 48 Hours Before You Dig
1-800-424-5555
UNDERGROUND SERVICE

JOHN FRECH — STATE OF WASHINGTON — 36885 — REGISTERED PROFESSIONAL ENGINEER

PETER BENEDICT CUNNINGHAM — STATE OF WASHINGTON — 46552 — REGISTERED PROFESSIONAL ENGINEER

No.	Revision	Date	By	App'd

BHC Consultants, LLC
1601 Fifth Avenue, Suite 500
Seattle, Washington 98101
206.505.3400
206.505.3406 (fax)
www.bhcconsultants.com

Designed: J. Frech, P.E.
Drawn: G. Castillo
Checked:
Approved:

Scale:
Horiz: 1" = 20'-0"
Vert. 1" = 5'-0"
One Inch at Full Scale
If Not One Inch Scale Accordingly

City of Lynnwood Public Works
19100 44th Ave W
Lynnwood, WA 98046-5008
425-670-5200

LIFT STATION 8 - SEWER REDESIGN

PLAN AND PROFILE
STA 15+00 to 20+00

Figure: C-4
Sheet: of
File: P15-101412_C1-C5
Date: January 2016

S:\CAD\TRANE\15-10412 LSB SS ALTERNATIVES\DWGS\P15-10412_C1-C5.DWG (GOC)
XREFS: Cunningham, Frech, X15-10412_22x34, X15-10412_Ex Topo_11-18-15, X15-10412_Ex Topo_196Th St SW, X15-10412_Ex Topo_Alderwood Mall Blvd, X15-10412_Plt, X15-10412_Prelim
FILE NAME (UPDATED BY)
PLOT DATE & TIME
JAN 08 2016 12:19:50

COPYRIGHT © 2016 BHC CONSULTANTS, LLC. ALL RIGHTS RESERVED

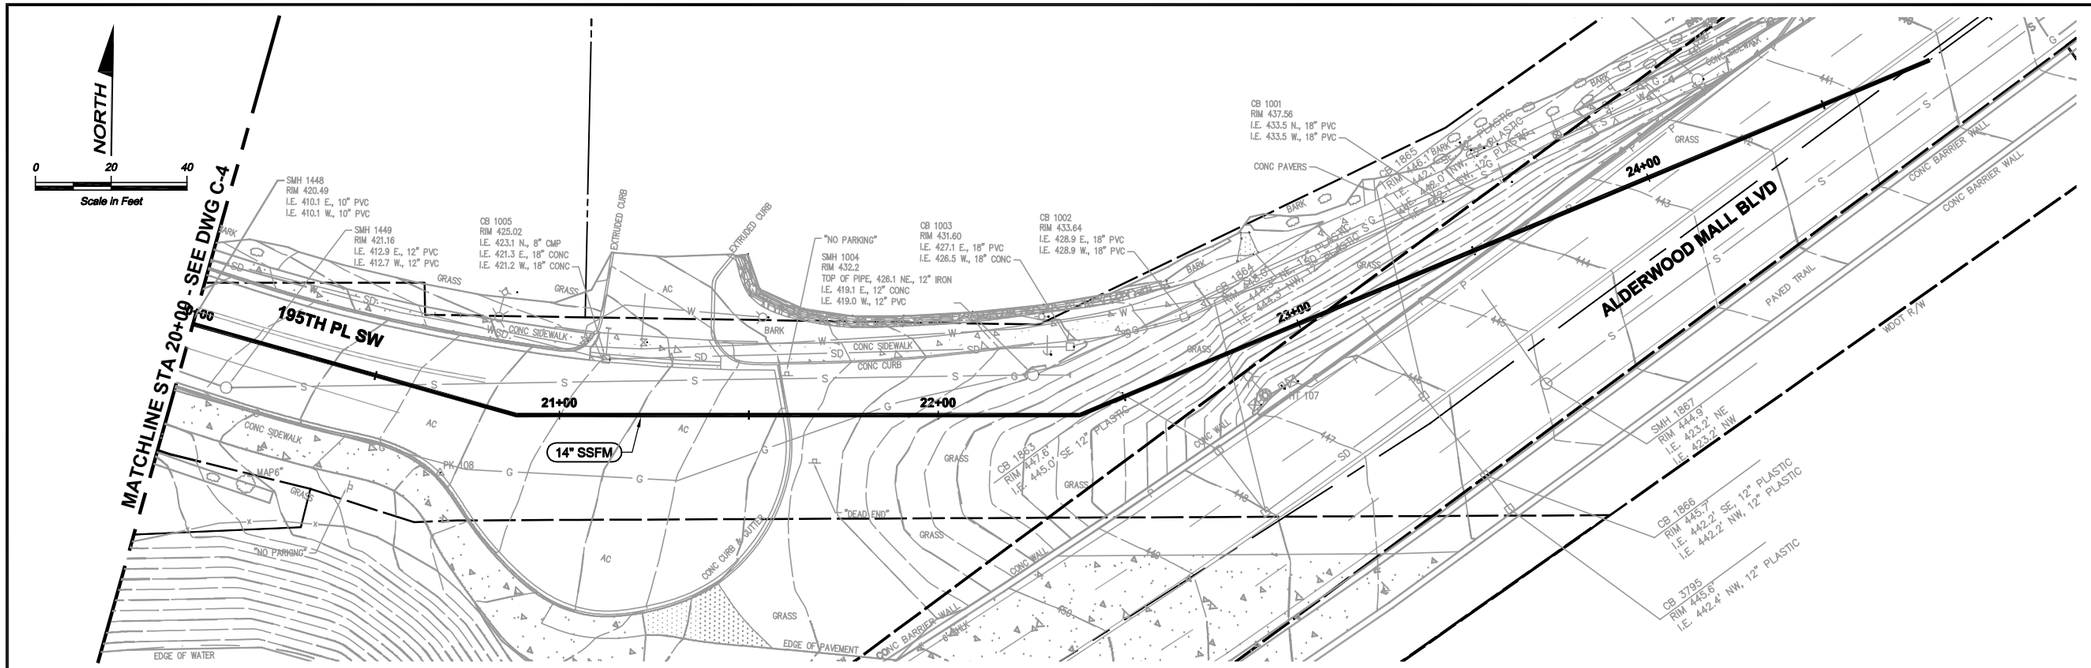

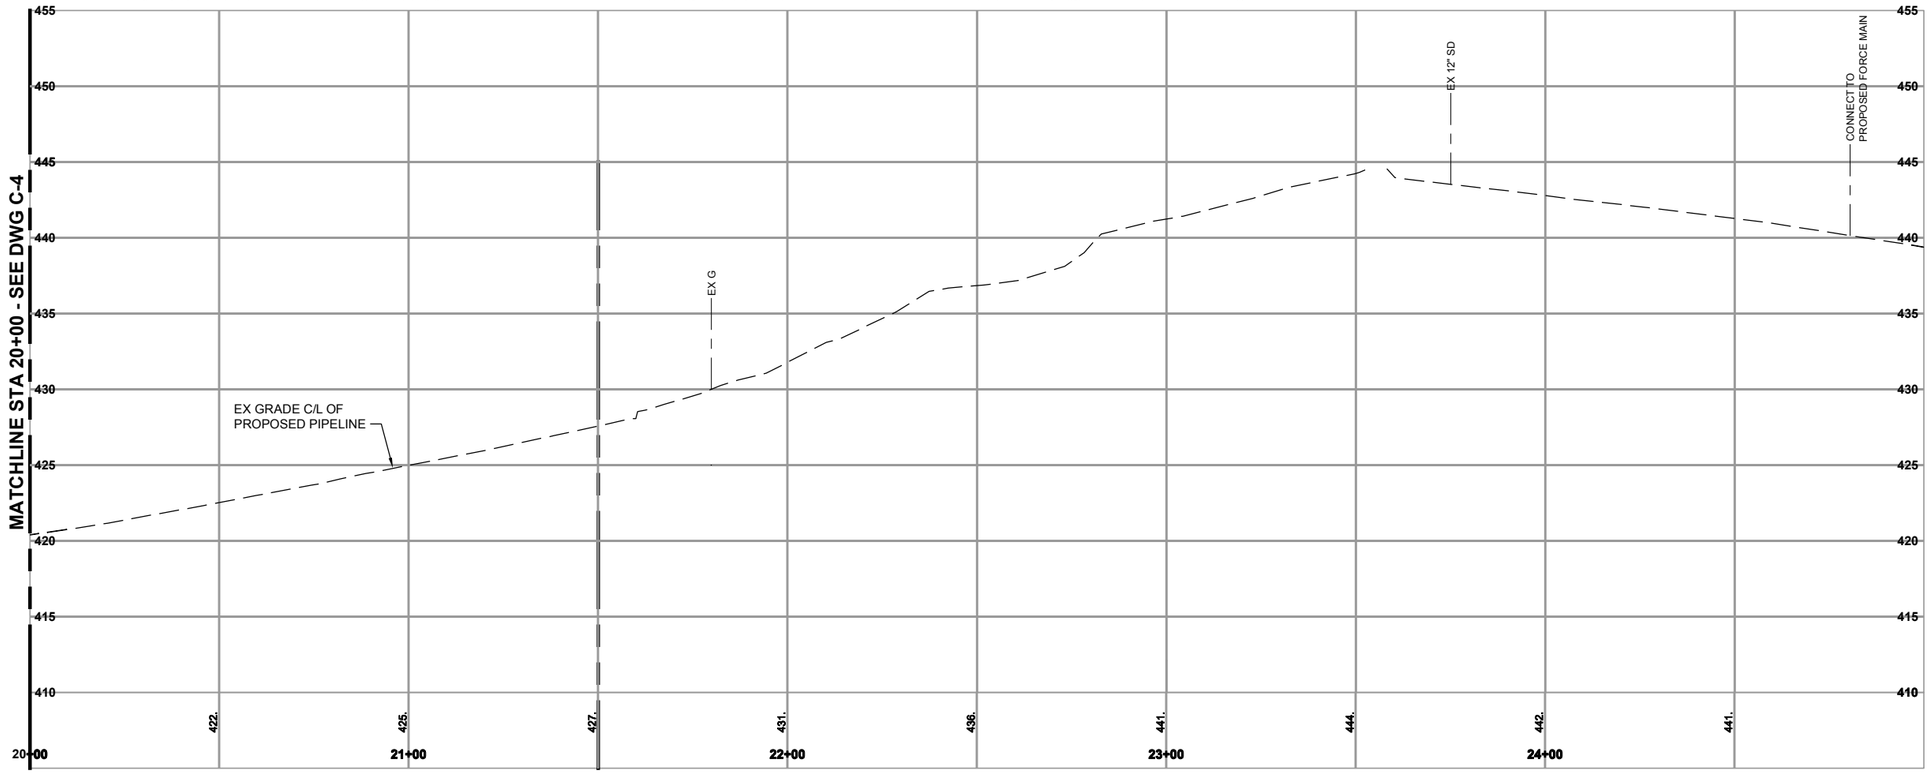

NOTES:

1.

Preliminary

Not For Construction
01-2016

Call 48 Hours Before You Dig
1-800-424-5555
UNDERGROUND SERVICE

JOHN FRECH
STATE OF WASHINGTON
36485
REGISTERED PROFESSIONAL ENGINEER

PETER BENEDICT CUNNINGHAM
STATE OF WASHINGTON
46352
REGISTERED PROFESSIONAL ENGINEER

No.	Revision	Date	By	App'd
1				
2				
3				
4				
5				

BHC Consultants, LLC
1601 Fifth Avenue, Suite 500
Seattle, Washington 98101
206.505.3400
206.505.3406 (fax)
www.bhcconsultants.com

Designed: J. Frech, P.E.
Drawn: G. Castillo
Checked:
Approved:

Scale:
Horiz: 1" = 20'-0"
Vert. 1" = 5'-0"
One Inch at Full Scale
If Not One Inch Scale Accordingly

City of Lynnwood Public Works
19100 44th Ave W
Lynnwood, WA 98046-5008
425-670-5200

LIFT STATION 8 - SEWER REDESIGN

PLAN AND PROFILE
STA 20+00 to 25+00

Figure: C-5
Sheet: of
File: P15-101412_C1-C5
Date: January 2016

COPYRIGHT © 2016 BHC CONSULTANTS, LLC. ALL RIGHTS RESERVED

PLOT DATE & TIME
JAN 08 2016 12:19:50
FILE NAME (UPDATED BY)
S:\CAD\TRANE\15-10412 LSB SS ALTERNATIVES\DWGS\P15-10412_C1-C5.DWG (GCC)
XREFS: Cunningham, Frech, X15-10412_22x24, X15-10412_Ex Topo_1"=18'-15, X15-10412_Ex Topo_196Th St SW, X15-10412_Ex Topo_Alderwood Mall Blvd, X15-10412_PF, X15-10412_Prelim

NORTH

0 20 40

Scale in Feet

40TH AVE W

196TH ST SW

14" SSFM

MATCHLINE - SEE BELOW LEFT FOR CONTINUATION

MATCHLINE - SEE ABOVE RIGHT FOR CONTINUATION

36TH AVE W

NOTES:

1.

Preliminary

Not For Construction
01-2016

Call 48 Hours Before You Dig

1-800-424-5555
UNDERGROUND SERVICE

JOHN FRECH — STATE OF WASHINGTON — 36485 — REGISTERED PROFESSIONAL ENGINEER

PETER BENEDICT CUNNINGHAM — STATE OF WASHINGTON — 46152 — REGISTERED PROFESSIONAL ENGINEER

No.	Revision	Date	By	App'd

BHC CONSULTANTS

BHC Consultants, LLC
1601 Fifth Avenue, Suite 500
Seattle, Washington 98101
206.505.3400
206.505.3406 (fax)
www.bhcconsultants.com

Designed: J. Frech, P.E.
Drawn: G. Castillo
Checked:
Approved:

Scale:
Horiz: 1" = 20'-0"
Vert. 1" = 5'-0"

One Inch at Full Scale
If Not One Inch Scale Accordingly

City of Lynnwood Public Works
19100 44th Ave W
Lynnwood, WA 98046-5008
425-670-5200

LIFT STATION 8 - SEWER REDESIGN

PROPOSED ROAD IMPROVEMENTS

Figure: P-1
Sheet: of
File: P15-101412_P1
Date: January 2016

COPYRIGHT © 2016 BHC CONSULTANTS, LLC. ALL RIGHTS RESERVED

PLOT DATE & TIME: JAN 08 2016 15:00:40
FILE NAME (UPDATED BY): S:\CAD\TRANE\15-10412 LSB SS ALTERNATIVES\DWGS\P15-10412_P1_P2.DWG (GDC)
XREFS: Cunningham_Frech_X15-10412_22x34, X15-10412_Ex Topo_71-78-15, X15-10412_Ex Topo_196TH St SW, X15-10412_Ex Topo_Alderwood Mall Blvd, X15-10412_PR, X15-10412_Prelim, X15-10412_Prop Overlay