SKILLINGS CONNOLLY
5016 Lacey Boulevard SE, Lacey, WA 98503
Ph.: (360) 491-3399 www.skillings.com

CITY OF LYNNWOOD
180th STREET SW
WATER LINE REPLACEMENT
PROJECT 4

VICINITY MAP

AREA OF IMPACT
PROJECT CONSTRUCTION AREA

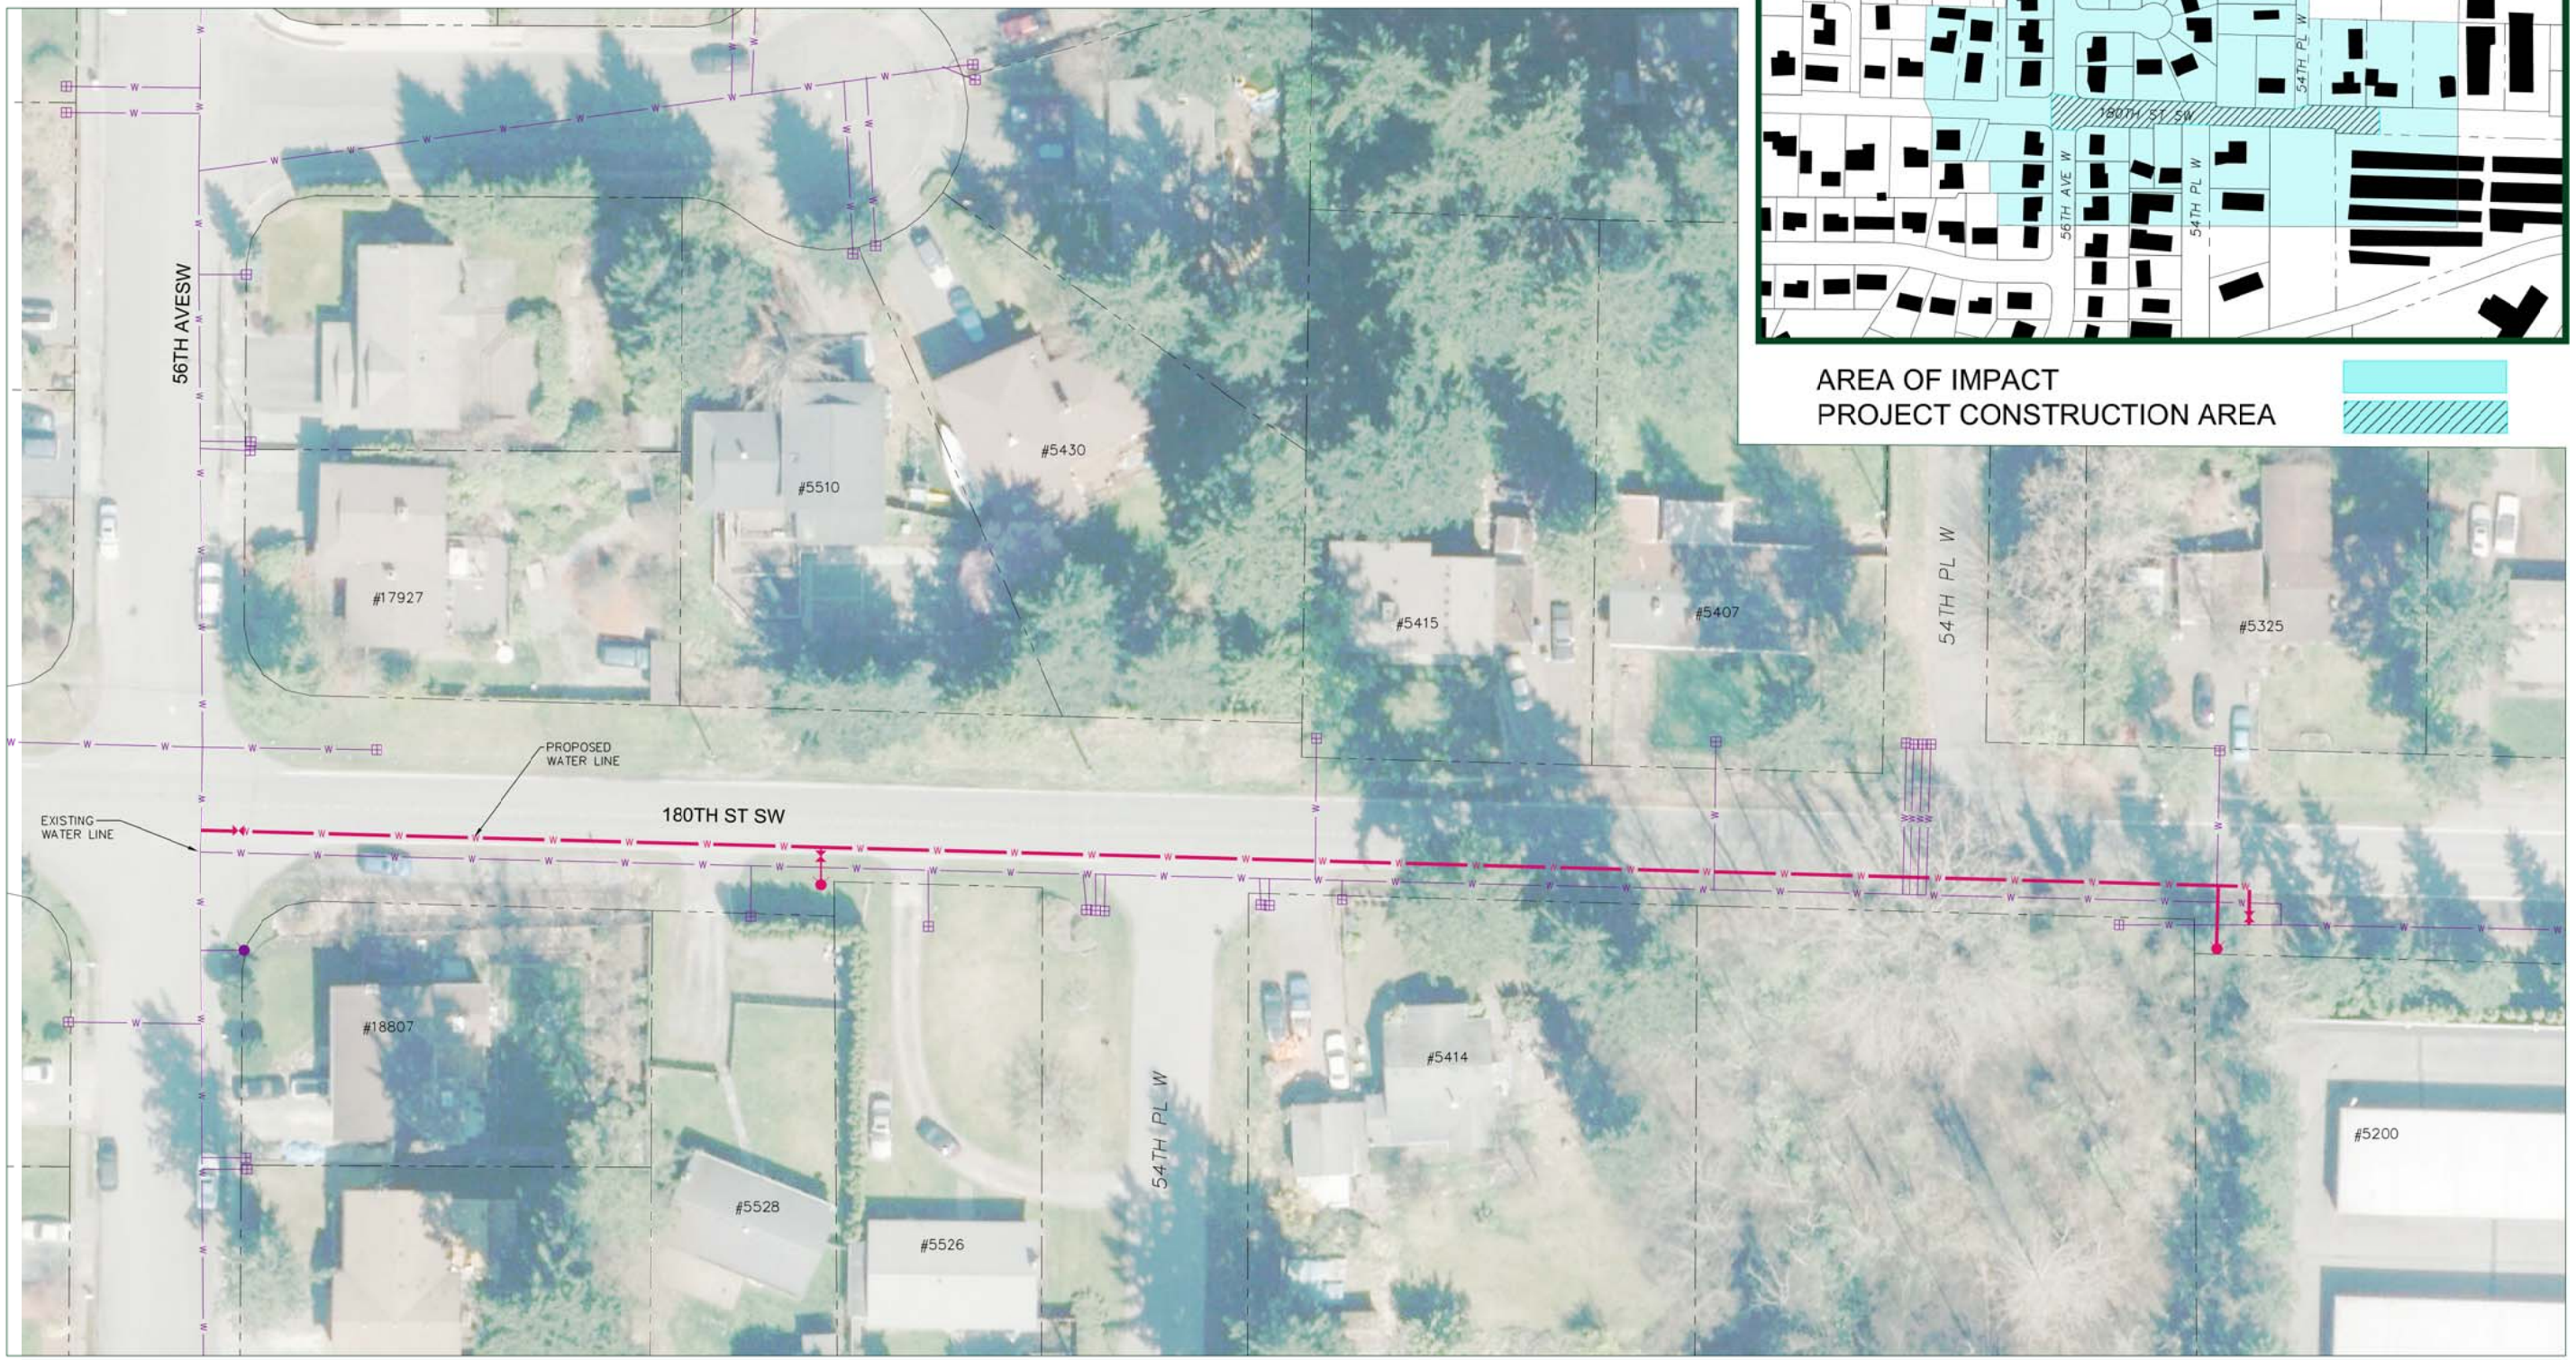

LINEAR FEET WATER LINE = 990 ±