CITY OF LYNNWOOD
51ST PL W
WATER LINE REPLACEMENT
PROJECT 3

SKILLINGS CONNOLLY
5016 Lacey Boulevard SE, Lacey, WA 98503
Ph.: (360) 491-3399 www.skillings.com

VICINITY MAP

AREA OF IMPACT
PROJECT CONSTRUCTION AREA

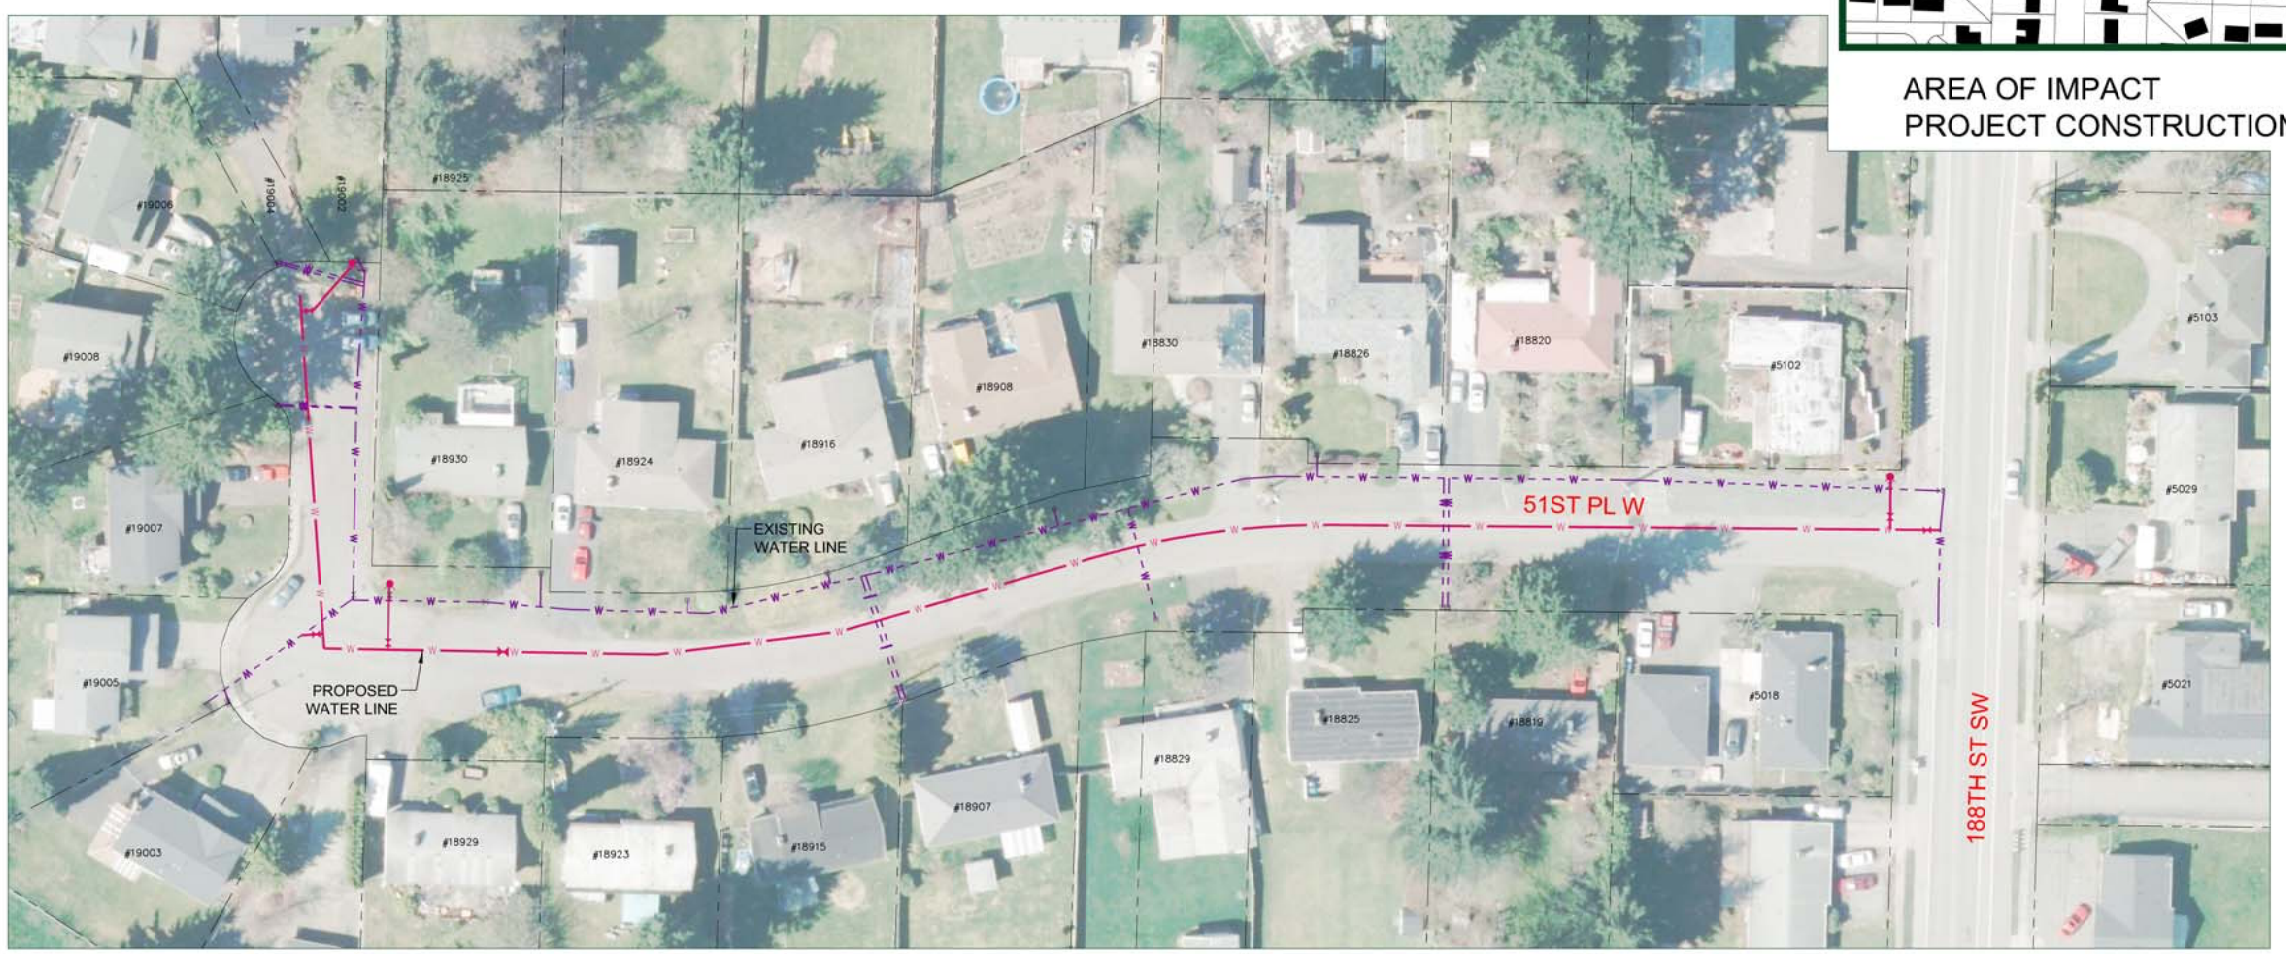

LINEAR FEET WATER LINE = 820 ±