CITY OF LYNNWOOD
DALE WAY
WATER LINE REPLACEMENT
PROJECT 8

SKILLINGS CONNOLLY
5016 Lacey Boulevard SE, Lacey, WA 98503
Ph.: (360) 491-3399 www.skillings.com

VICINITY MAP

AREA OF IMPACT
PROJECT CONSTRUCTION AREA

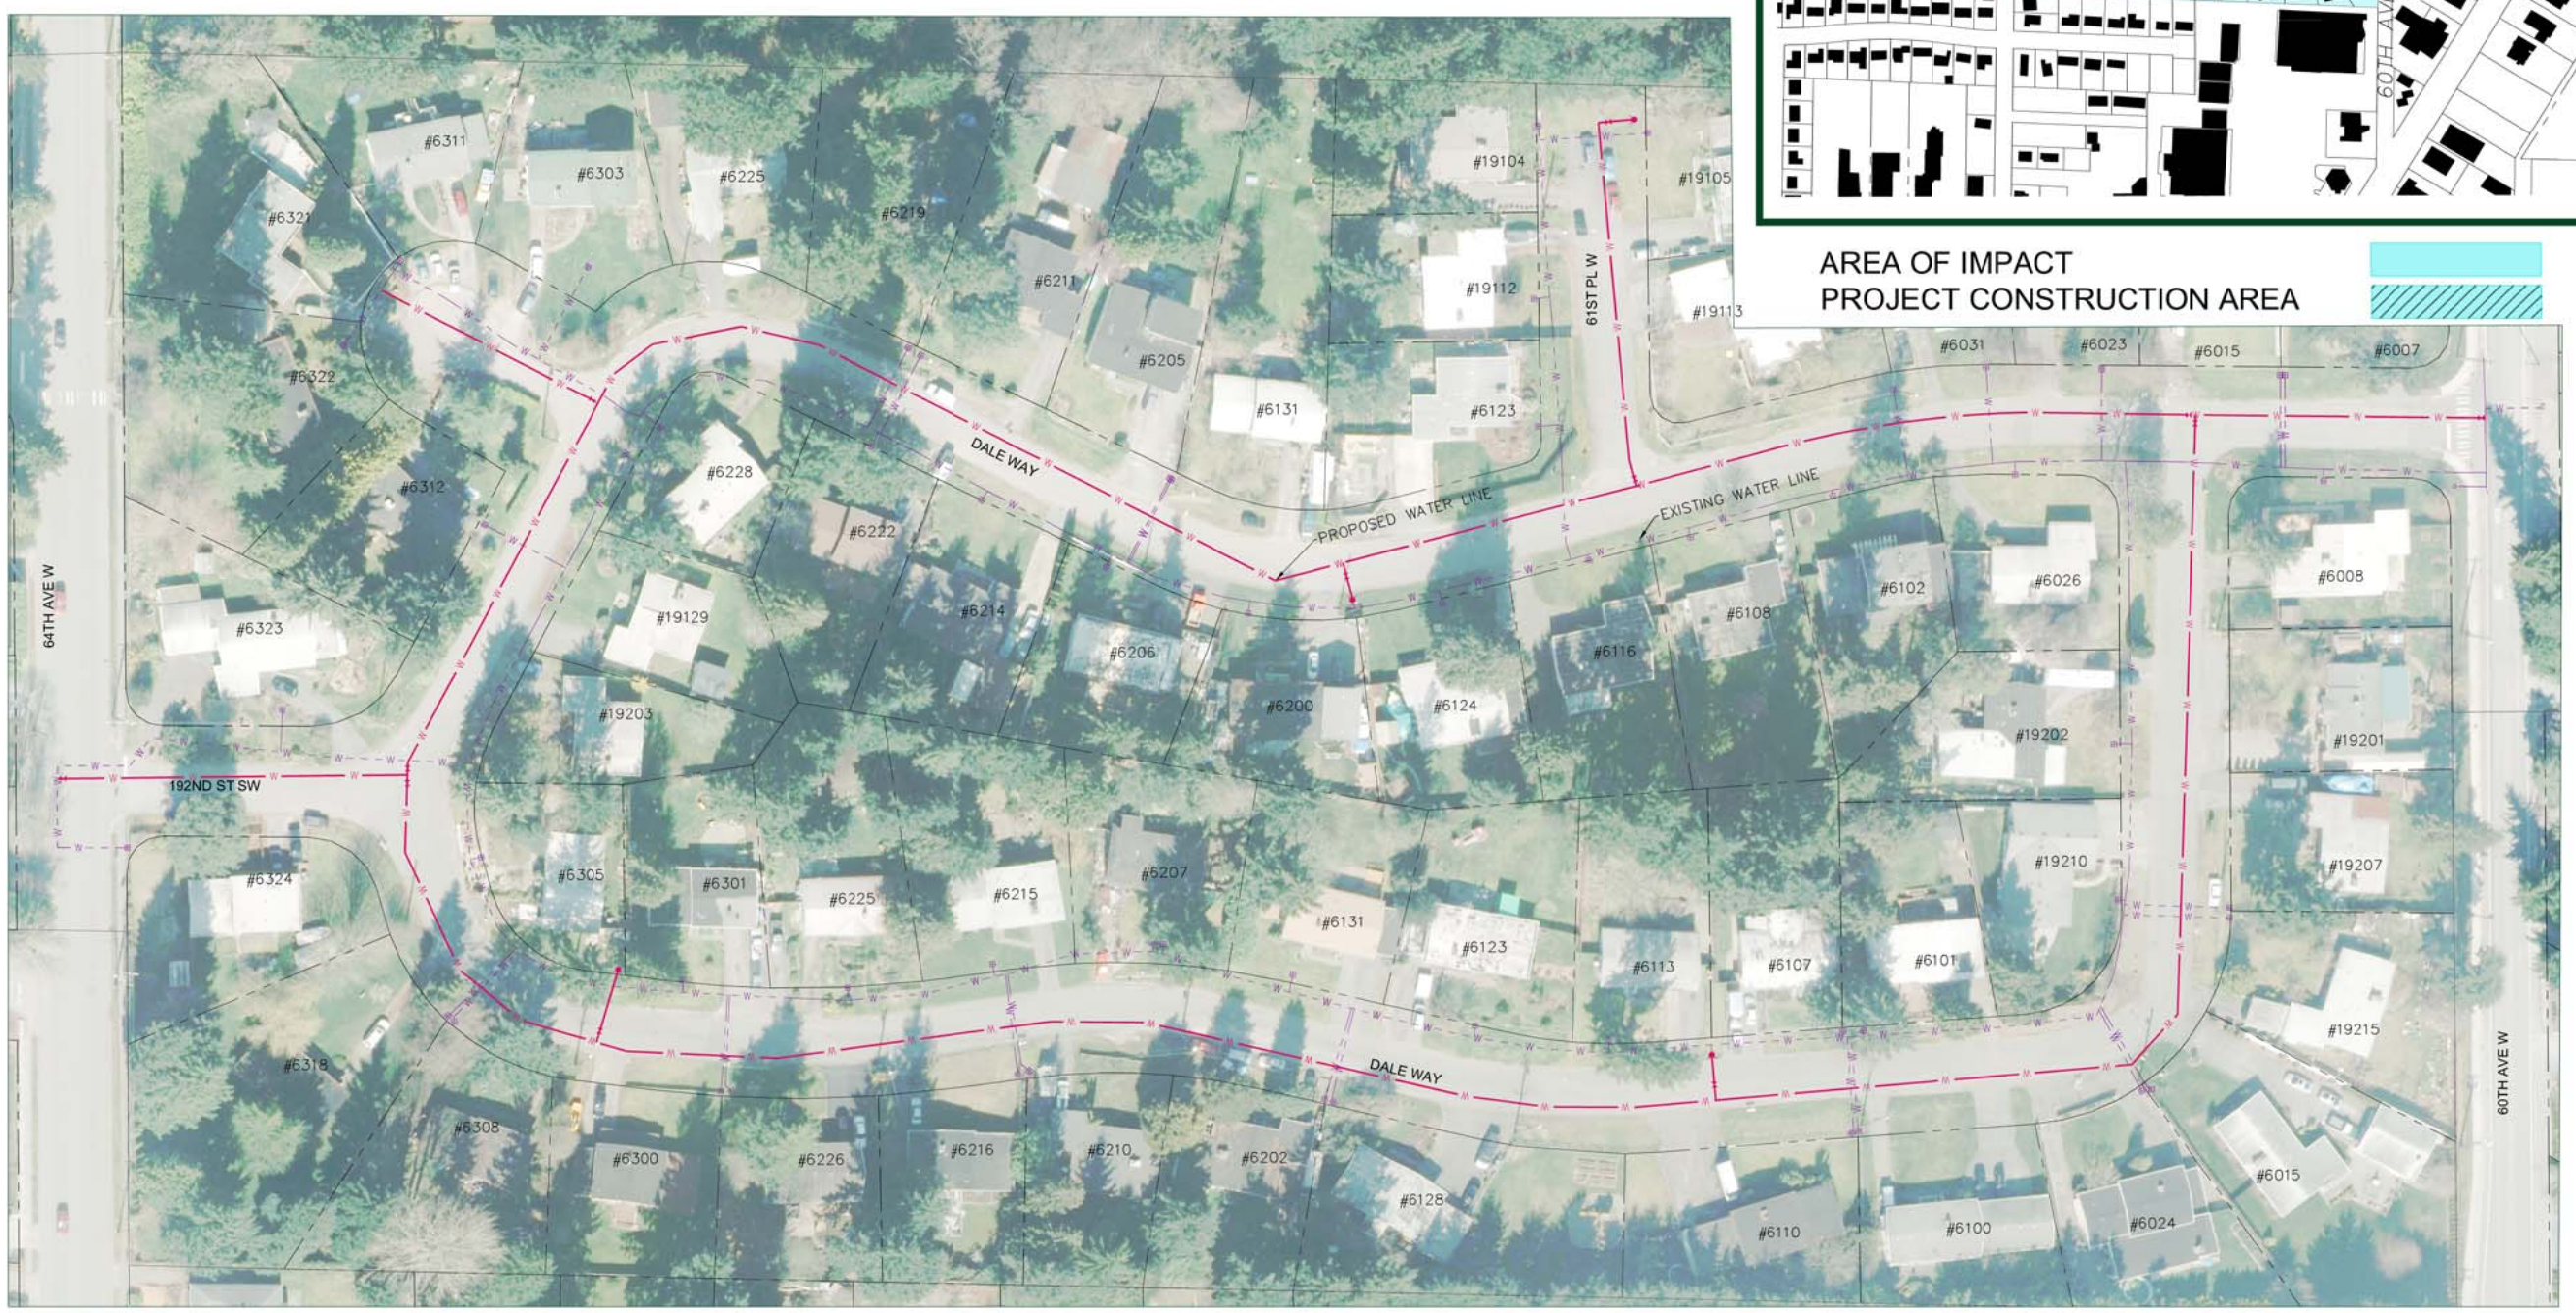

LINEAR FEET OF WATER LINE = 3277 ±