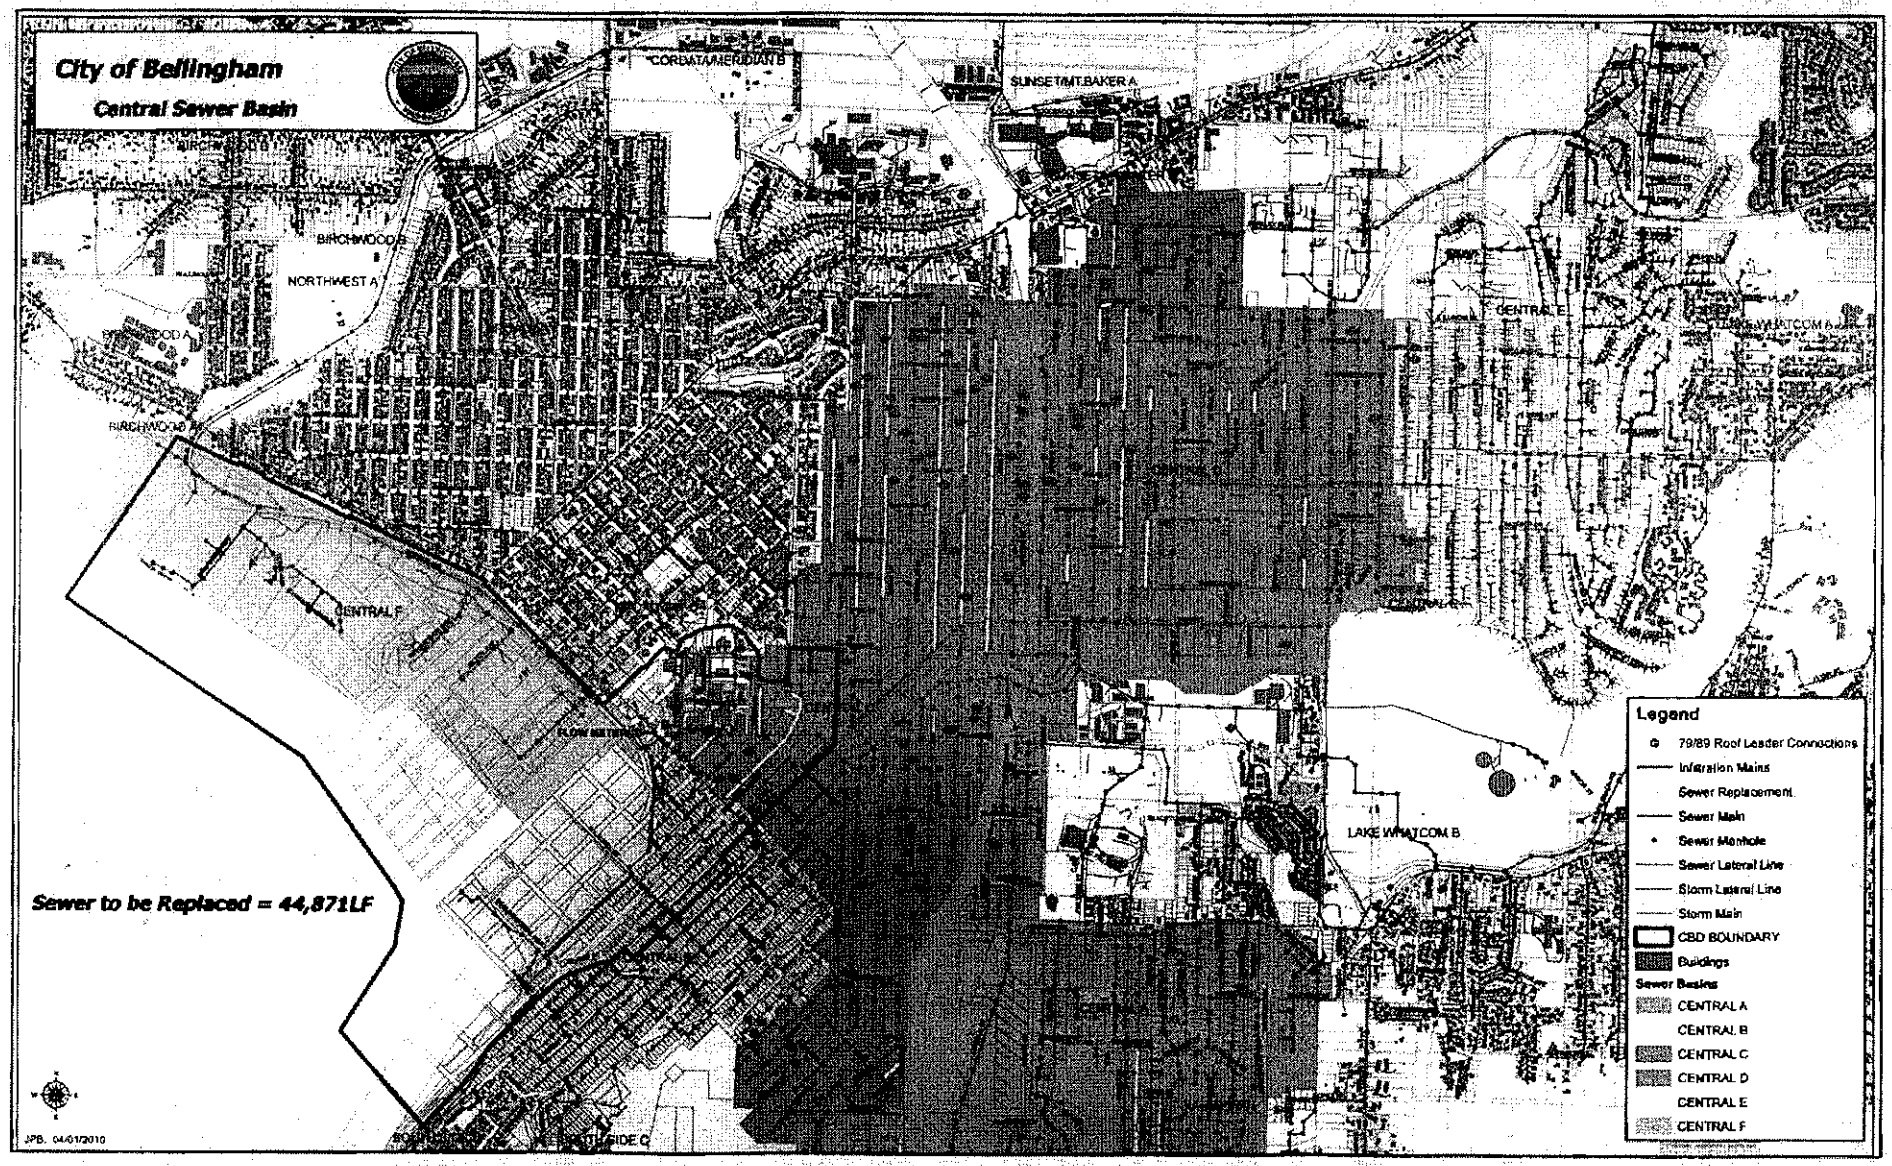
City of Bellingham
Central Sewer Basin
CORDATA/MERIDIAN B
SUNSET/MT.BAKER A
BIRCHWOOD B
NORTHWEST A
BIRCHWOOD A
CENTRAL E
LAKE WHATCOM A
CENTRAL F
LAKE WHATCOM B
Sewer to be Replaced = 44,871LF
Legend
79/89 Roof Leader Connections
Infiltration Mains
Sewer Replacement
Sewer Main
Sewer Manhole
Sewer Lateral Line
Storm Lateral Line
Storm Main
CBD BOUNDARY
Buildings
Sewer Basins
CENTRAL A
CENTRAL B
CENTRAL C
CENTRAL D
CENTRAL E
CENTRAL F
PB. 04/01/2010