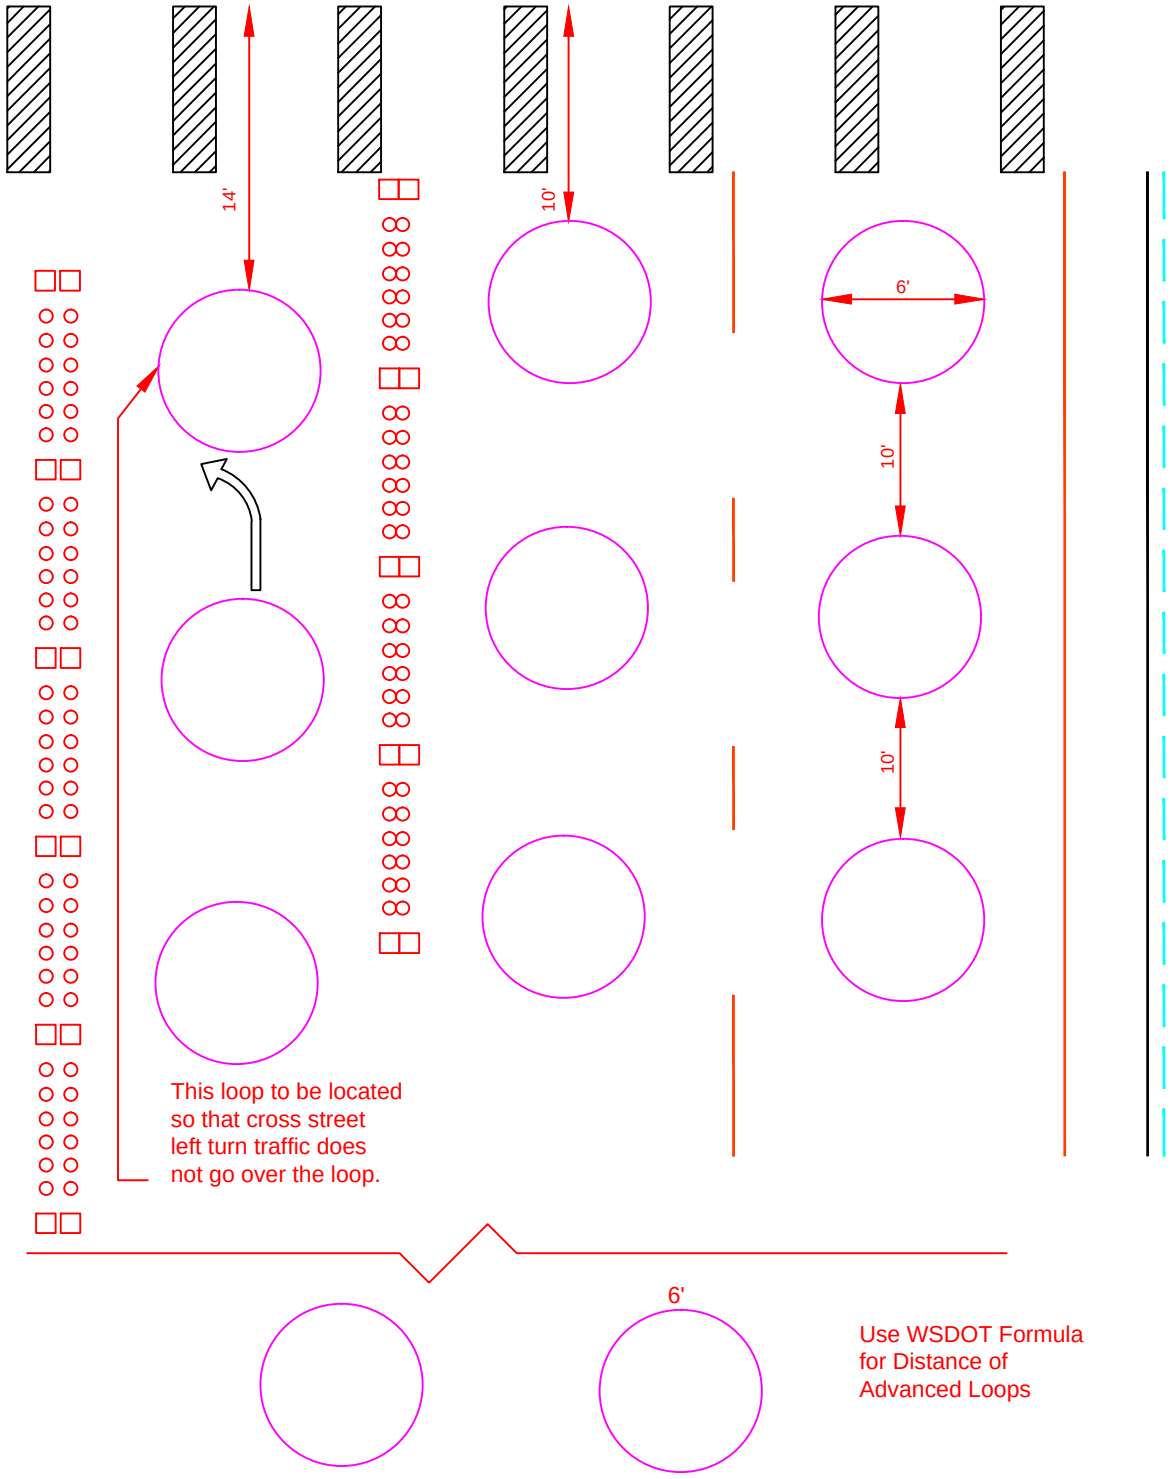

LYNNWOOD WASHINGTON
PUBLIC WORKS

TRAFFIC LOOP PLACEMENT

I:\Standard_Plans

DRAWING NUMBER	STD8-15
SCALE	NONE
REVISION DATE	03/02
DEPARTMENT	PW