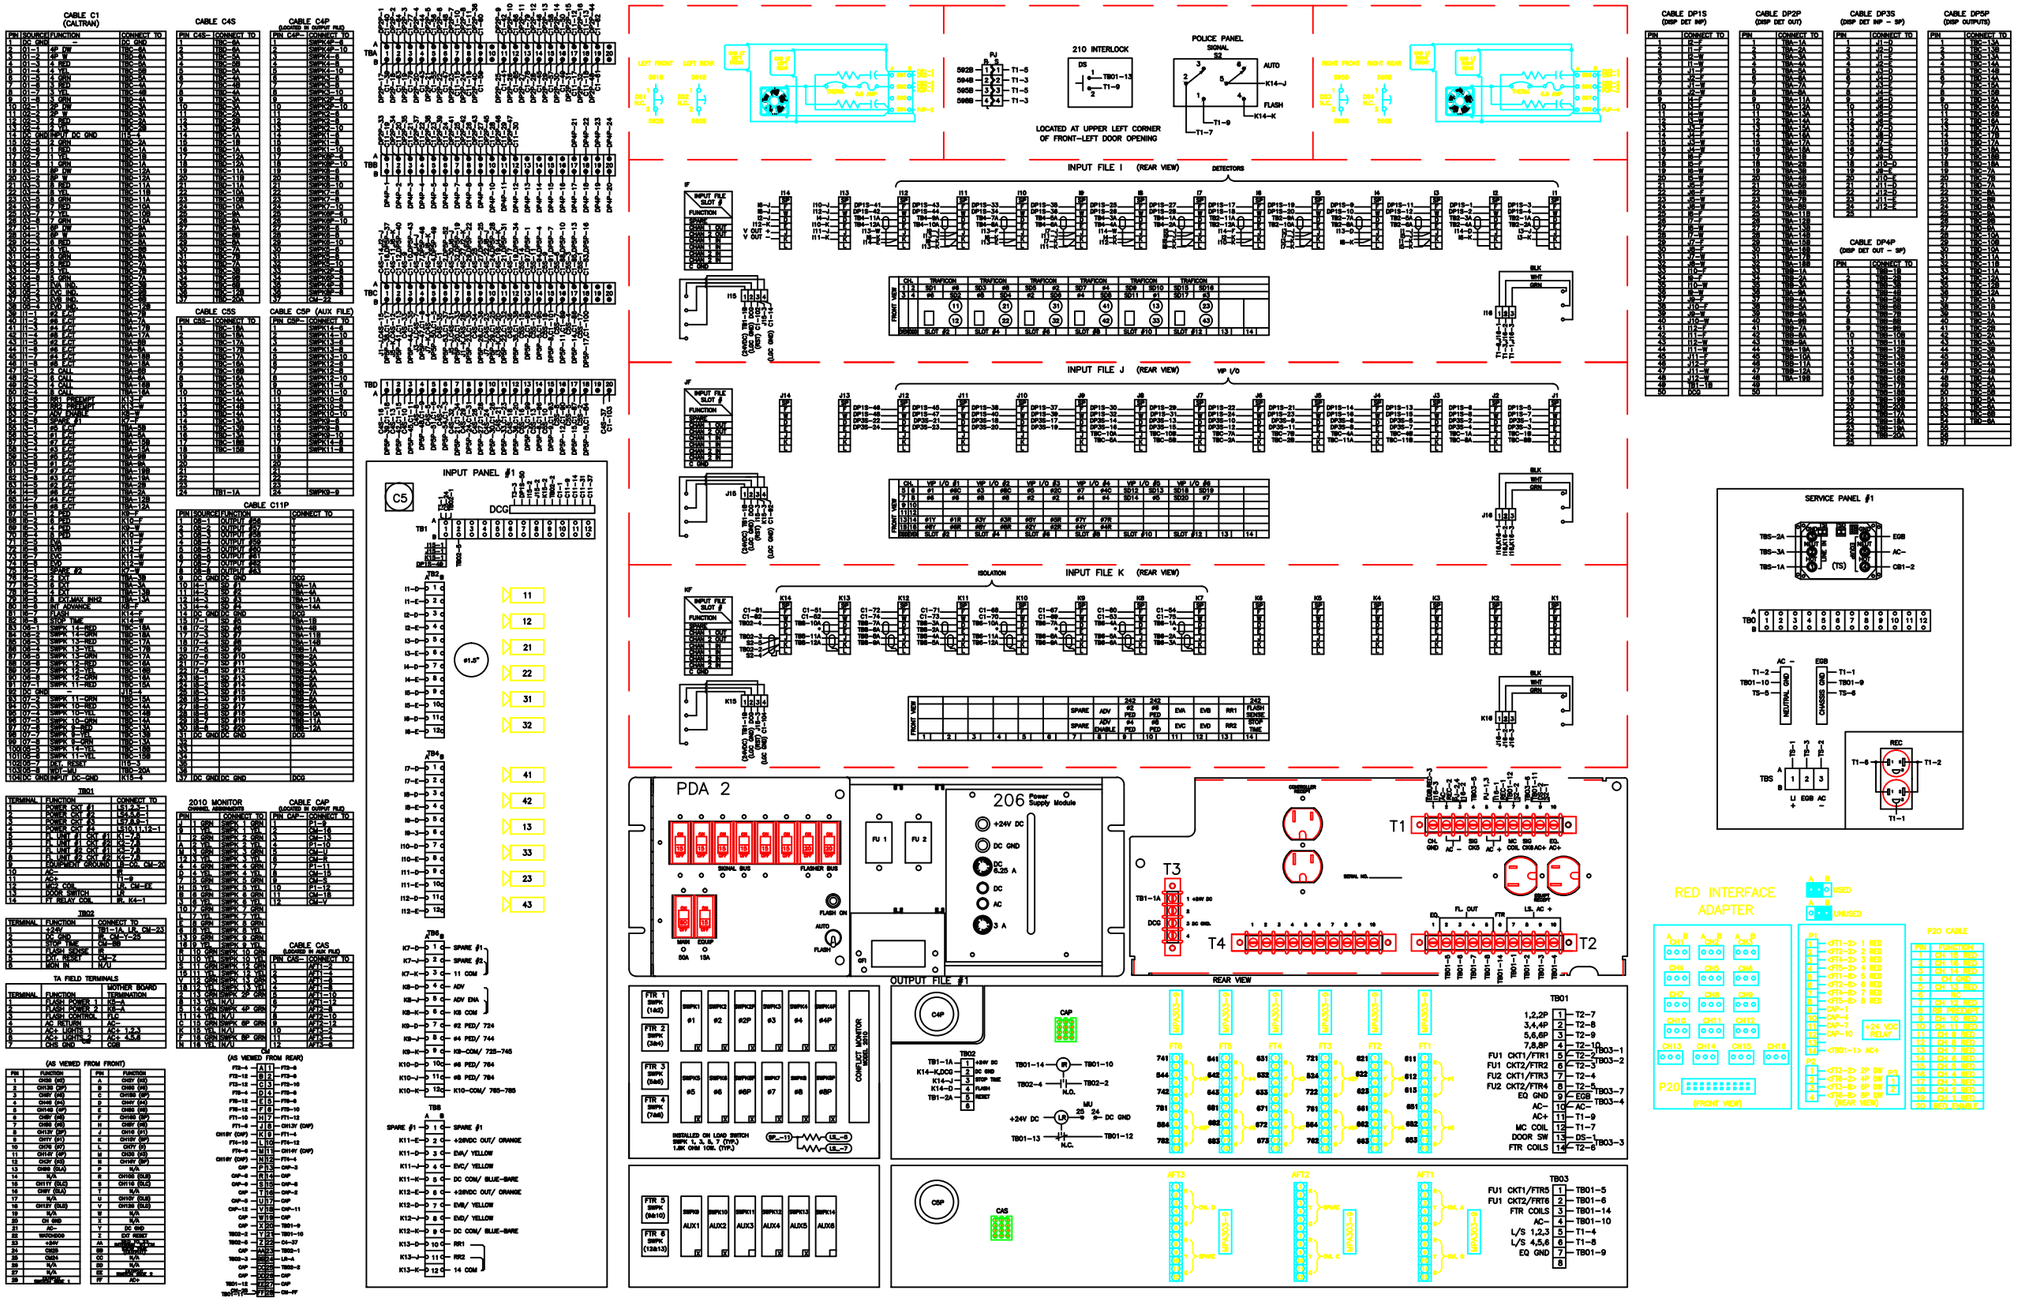

LYNNWOOD WASHINGTON PUBLIC WORKS

WIRING CABINET #___OF 7

I:\Standard_Plans

DRAWING NUMBER	STD8-43
SCALE	NONE
REVISION DATE	01/04
DEPARTMENT	PW