SITE PLAN

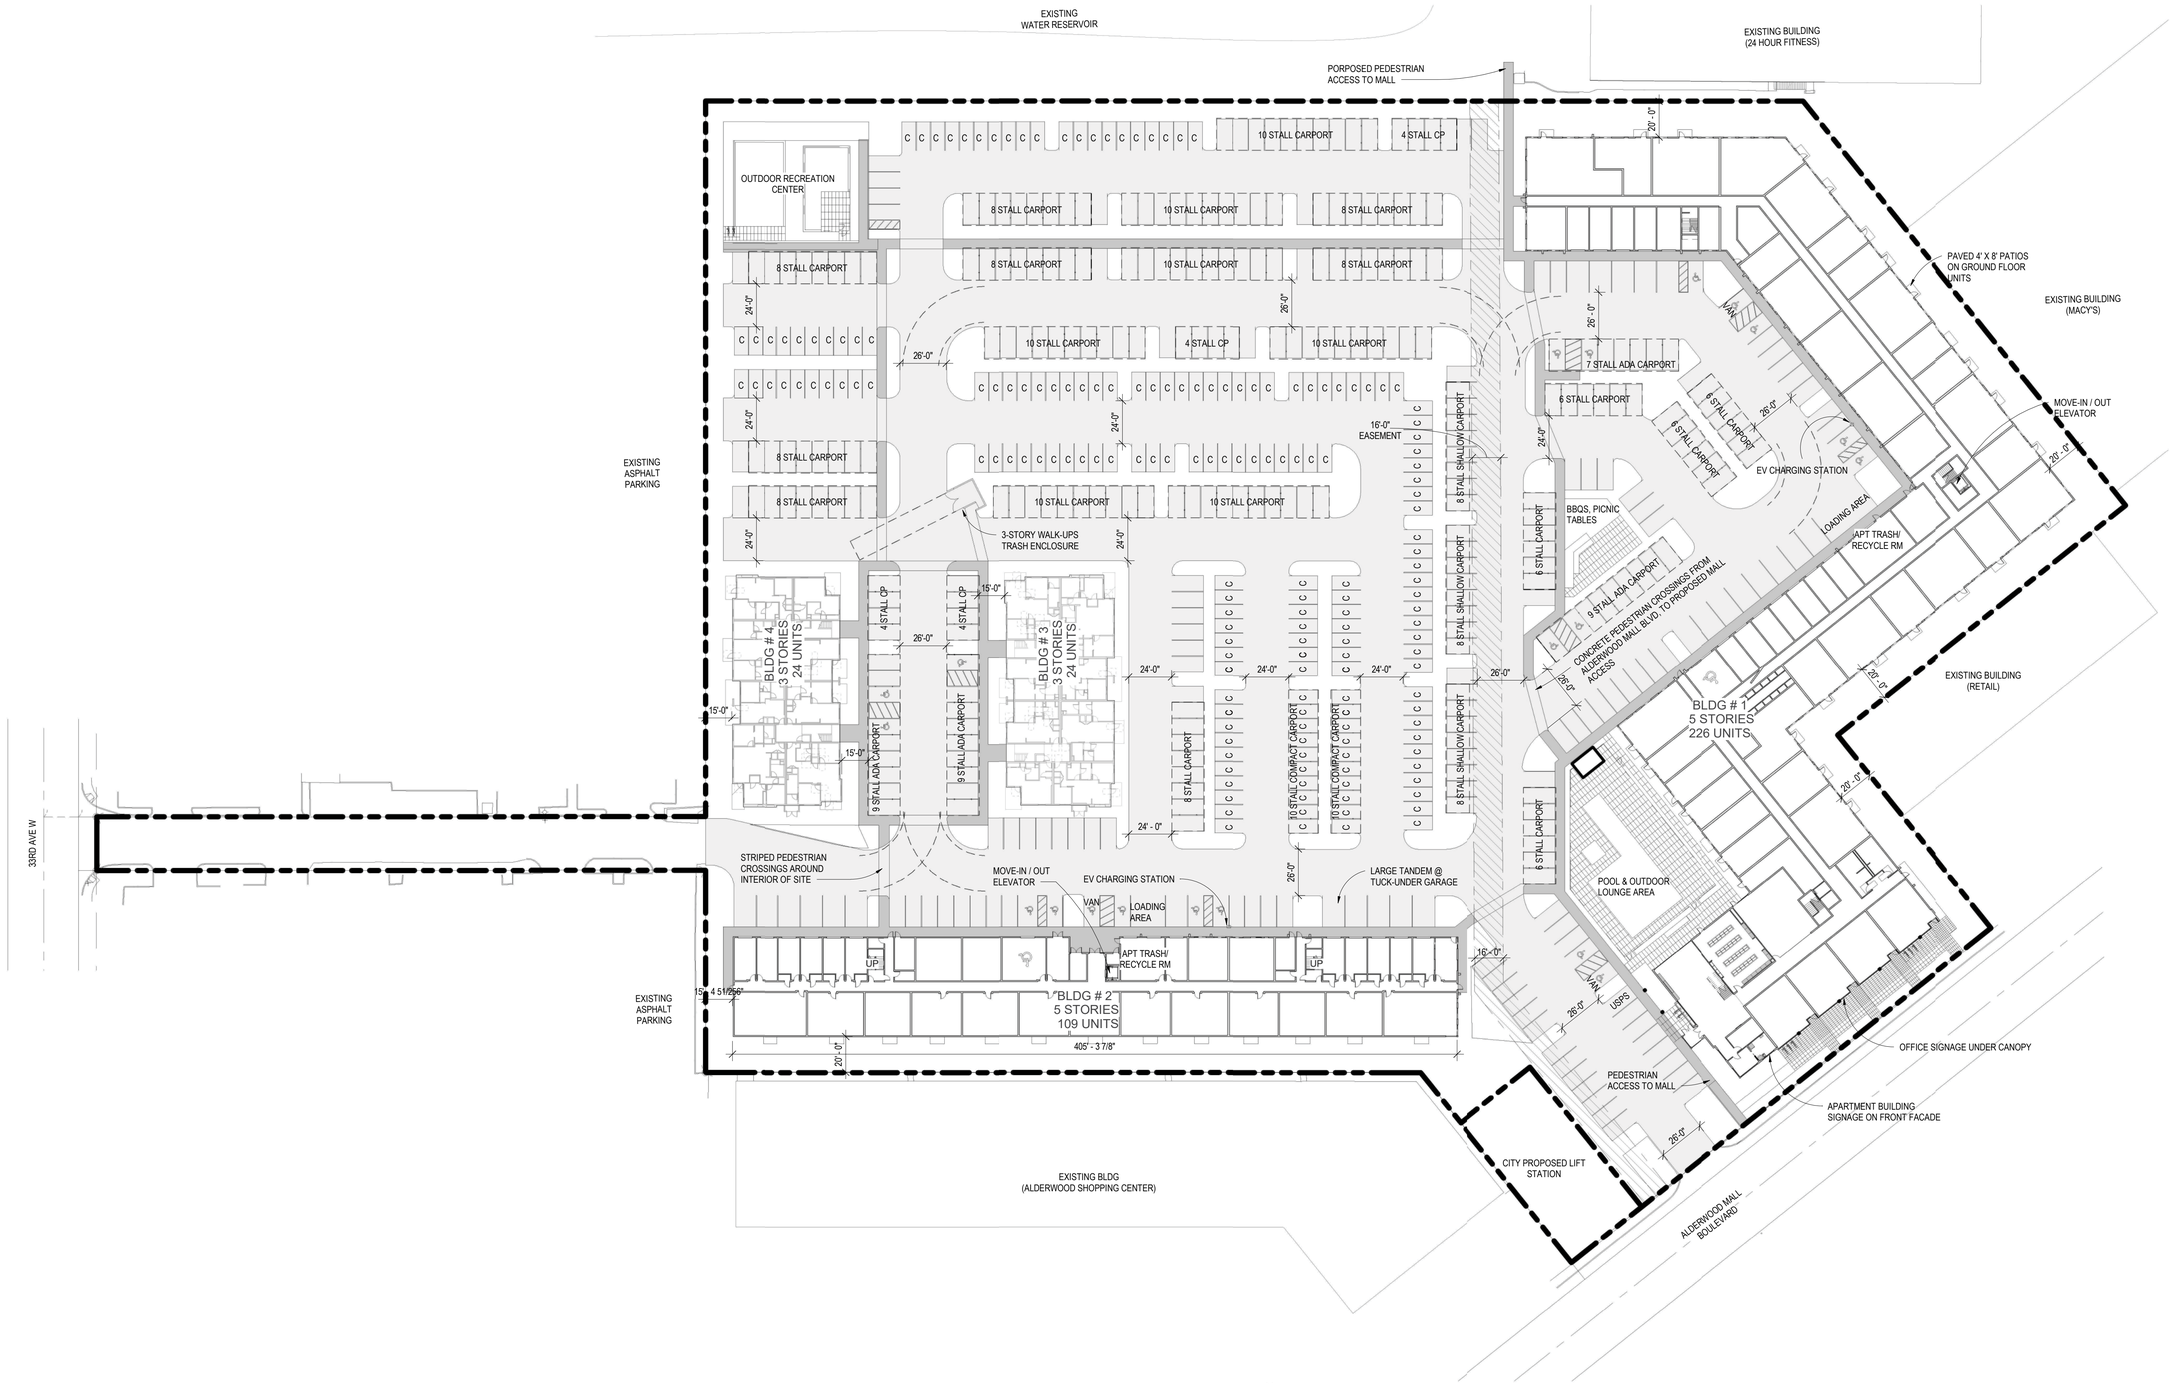

1 SITE PLAN
SCALE: 1" = 40'-0"