NOTES:

1. SPACING PER LATEST EDITION OF THE MUTCD.
2. SEE TRAFFIC GENERAL NOTES FOR FURTHER NOTES.

LEGEND:

CONE OR CHANNELIZING DEVICE (SEE STD. TR-TC-17)

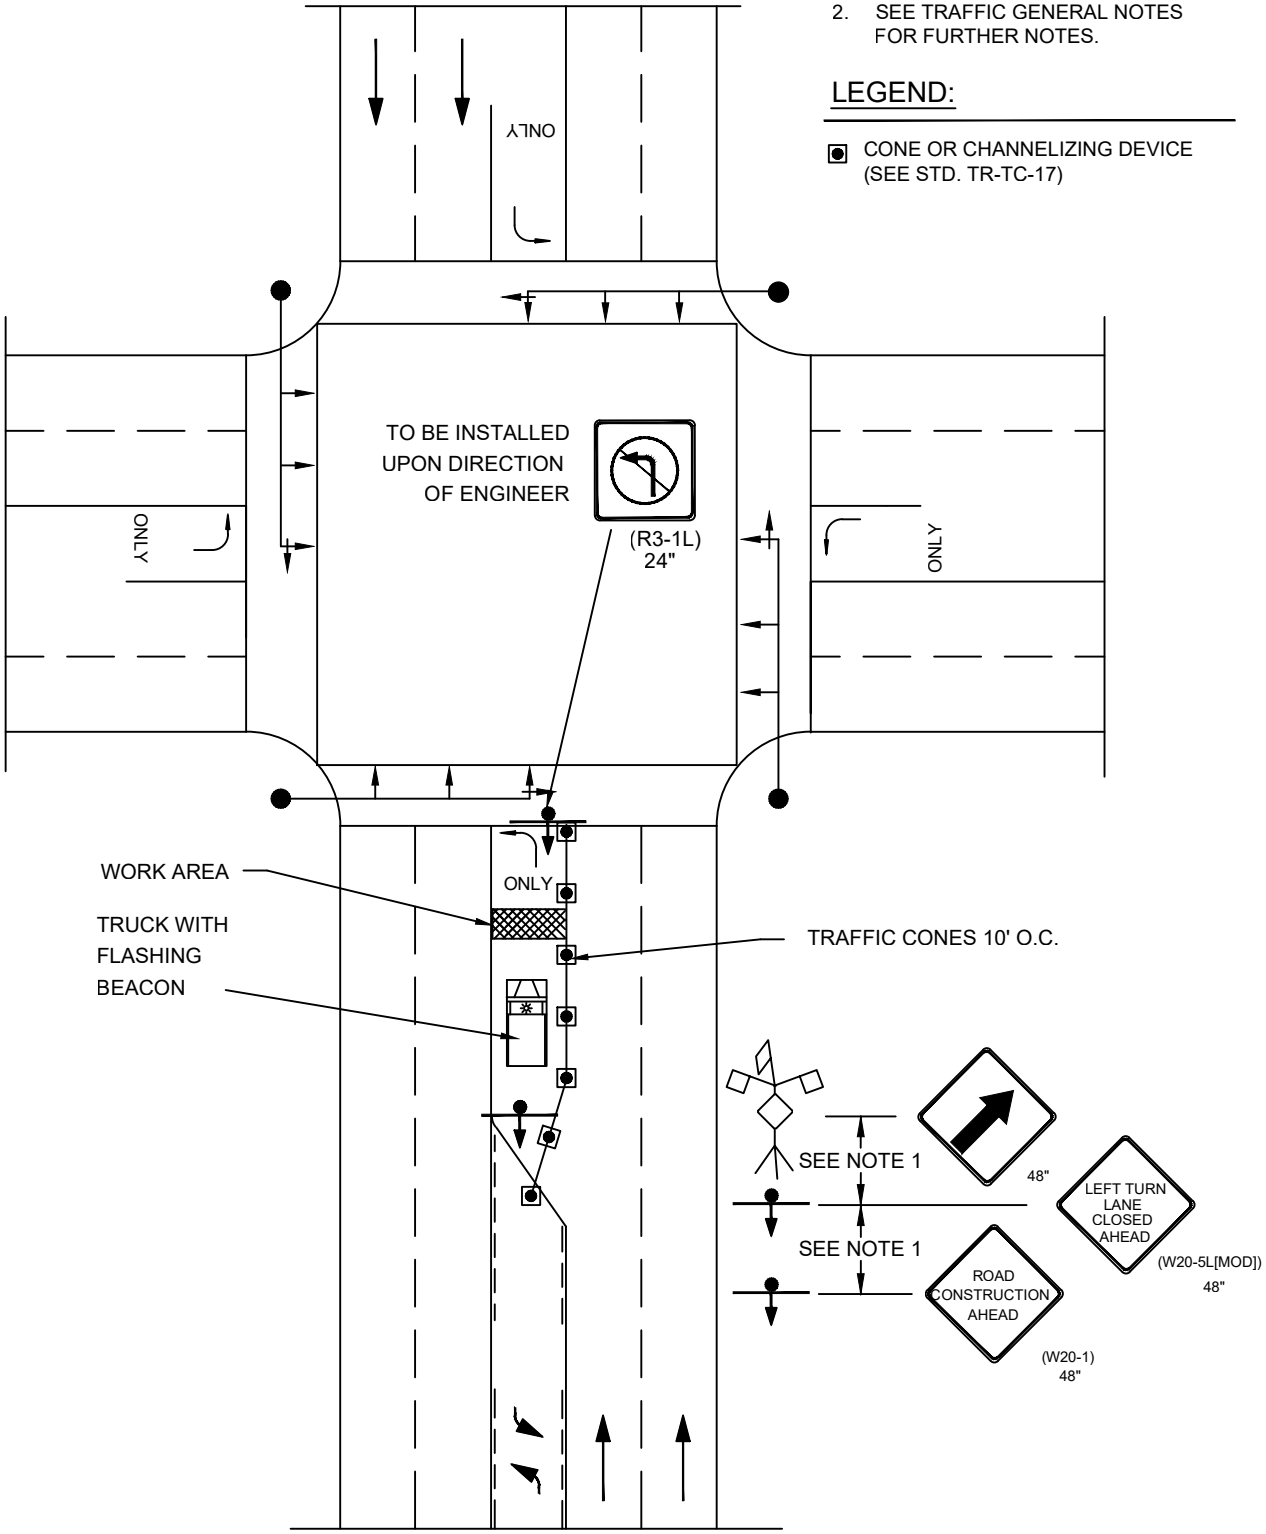

LYNNWOOD WASHINGTON
PUBLIC WORKS

TCP 5-LANES LEFT TURN LANE CLOSURE

TR-TC-11-TCP-5-Lanes-Left-Turn-Lane-Closure.dwg

DRAWING NUMBER	TR–TC–11
SCALE	NONE
REVISION DATE	12/20
DEPARTMENT	PW