


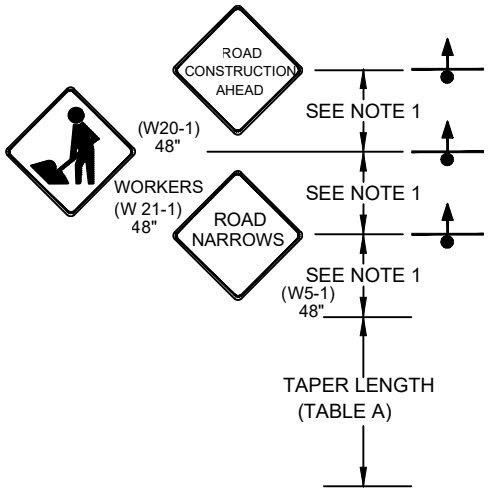


## TABLE A

| SPEET (MPH) | TAPER LENGTH (FT) OFFSET WIDTH 10' | TAPER LENGTH (FT) OFFSET WIDTH 12' | CONE SPACING ALONG TAPER (FT) |
|---|---|---|---|
| 25 | 100 | 120 | 25 |
| 30 | 150 | 180 | 30 |
| 35 | 200 | 240 | 35 |
| 40 | 270 | 320 | 40 |
| 45 | 450 | 540 | 45 |

## NOTES:

1. SPACING PER LATEST EDITION OF THE MUTCD.
2. SEE TRAFFIC GENERAL NOTES FOR FURTHER NOTES.
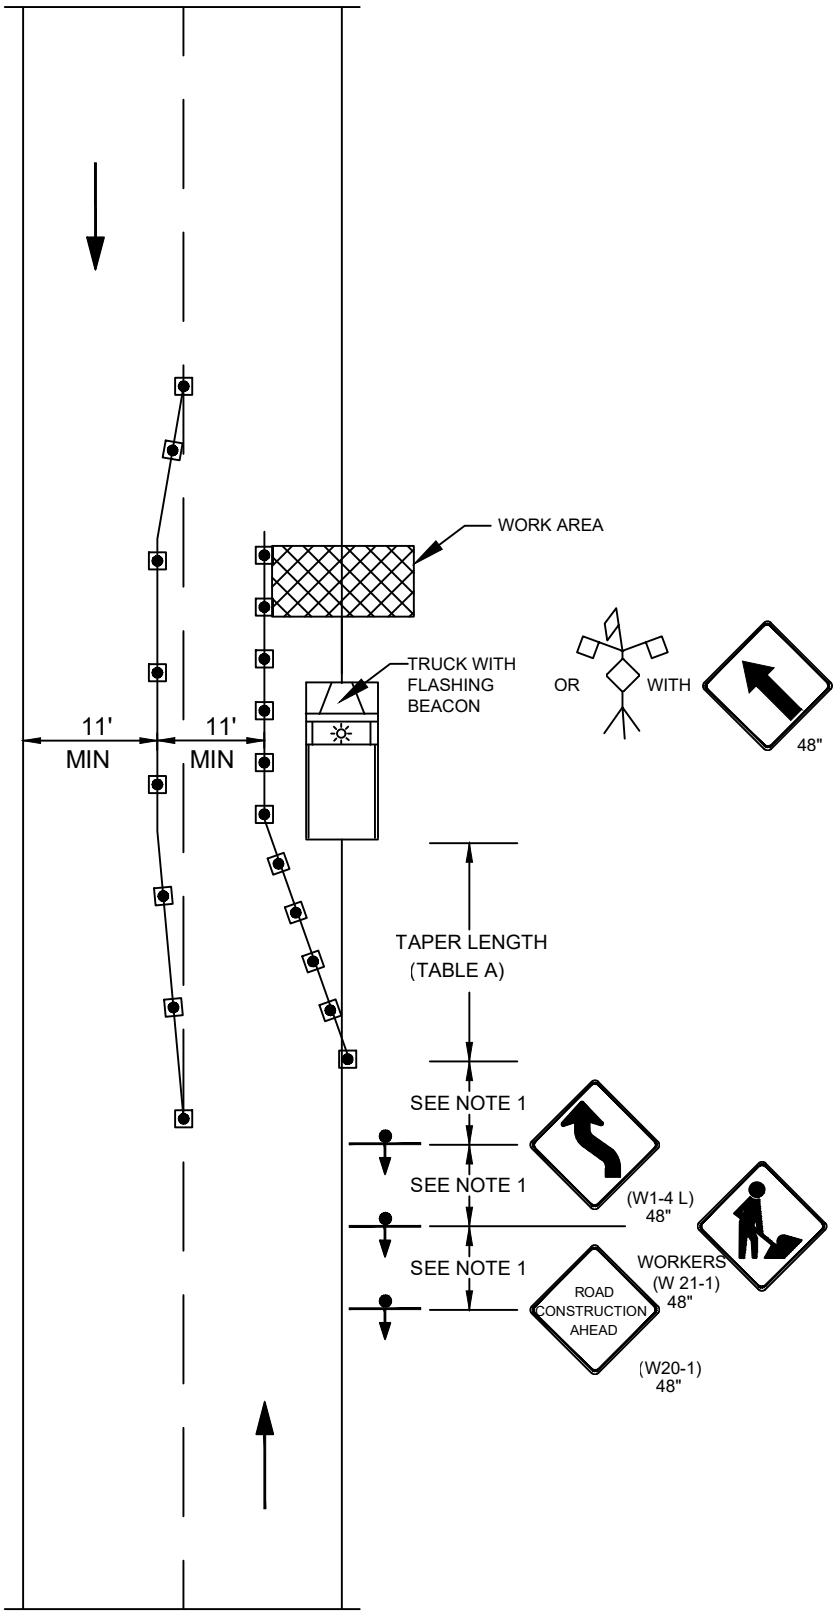
## LEGEND:

CONE OR CHANNELIZING DEVICE (SEE STD. TR-TC-17)

LYNNWOOD
WASHINGTON
PUBLIC WORKS

TCP 2-LANES PARTIAL CLOSURE

TR-TC-2-TCP-2-Lanes-Partial-Closure.dwg

| | |
|---|---|
| DRAWING NUMBER | TR–TC–2 |
| SCALE | NONE |
| REVISION DATE | 12/20 |
| DEPARTMENT | PW |