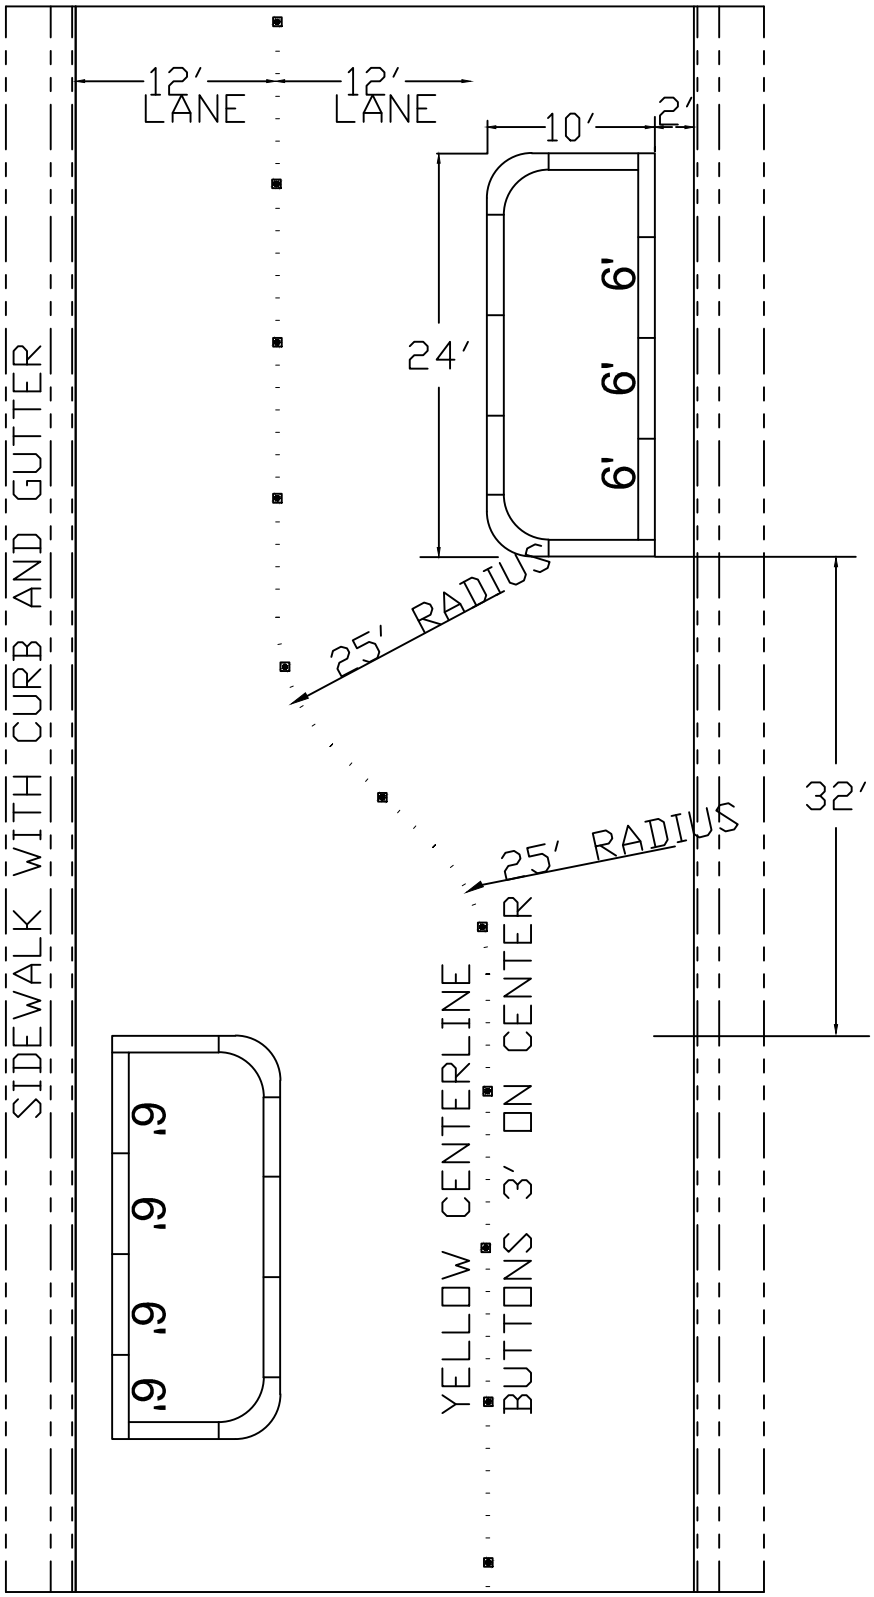

LYNNWOOD WASHINGTON
PUBLIC WORKS

TRAFFIC CALMING CHICANE

I:\Standard_Plans

DRAWING NUMBER	STD7-24
SCALE	NONE
REVISION DATE	03/95
DEPARTMENT	PW