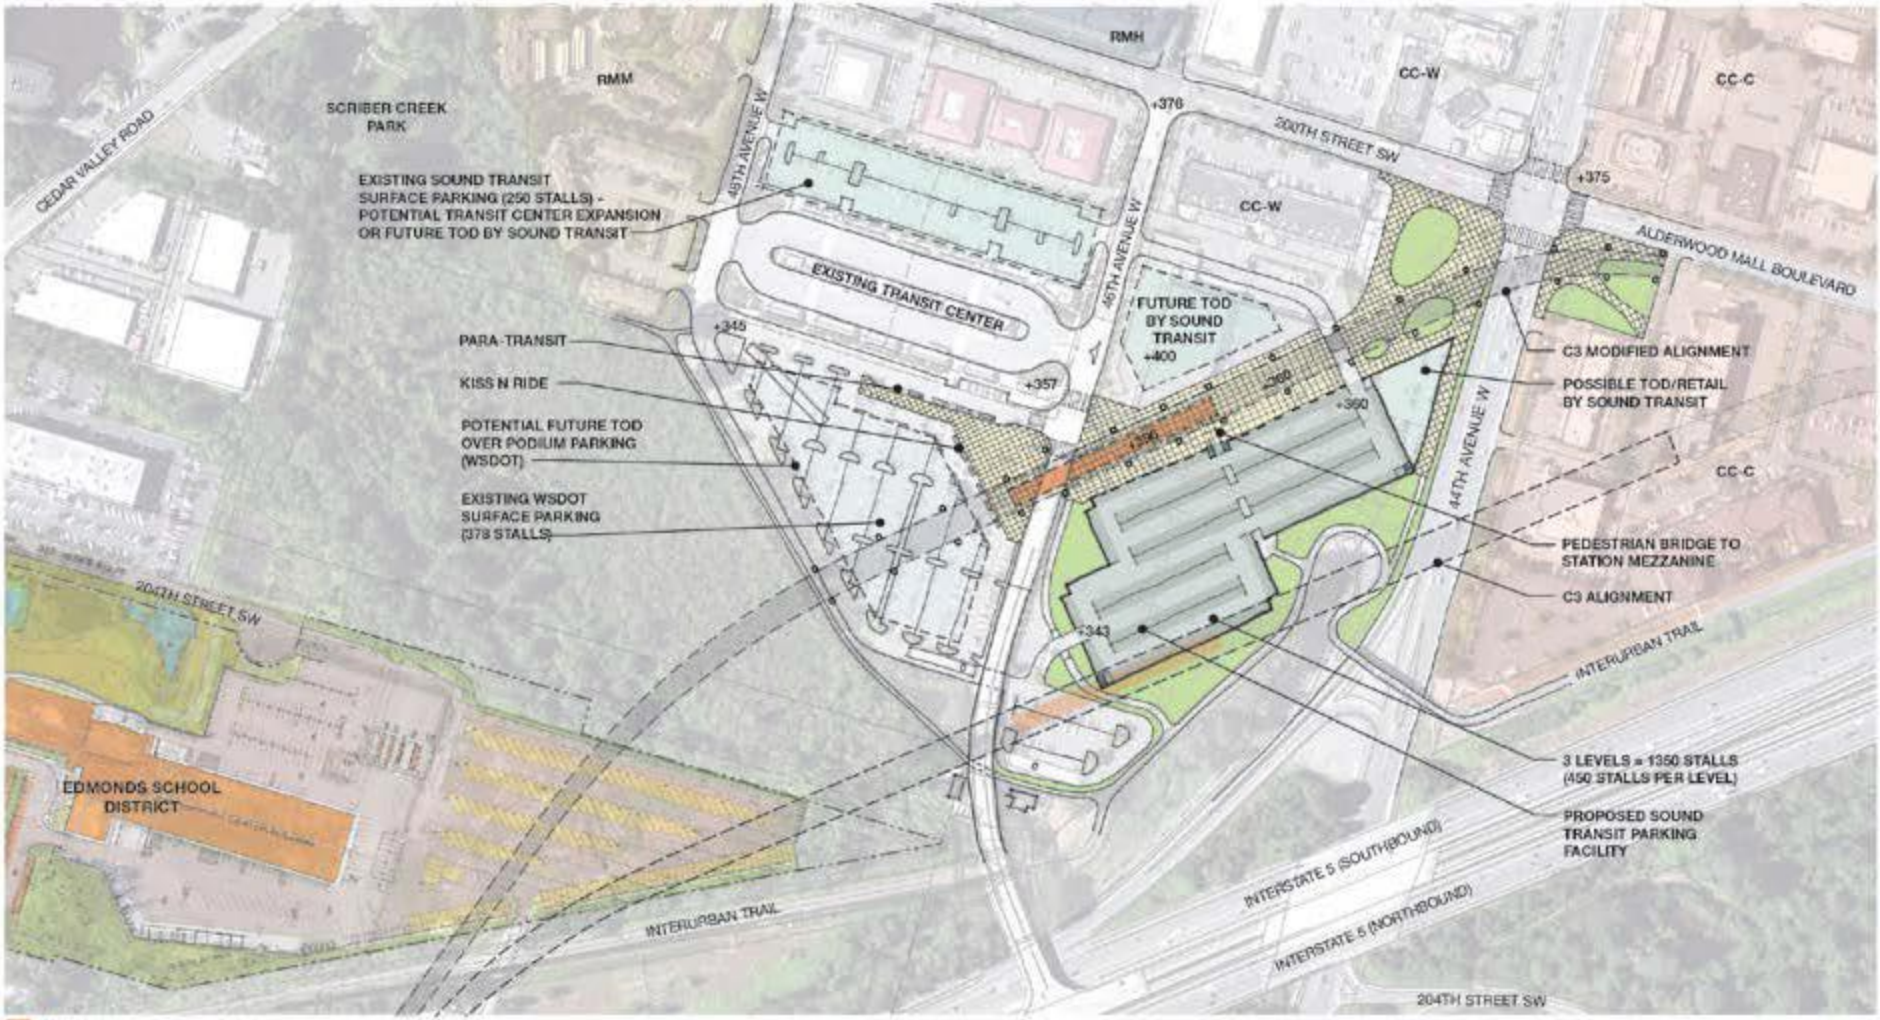

Station Configuration & Alignment	Bus Facilities	Park & Ride	Kiss & Ride	Bicycle Parking
Elevated Center Platform, Alternative C3 Mod	Maintain existing Transit Center. Reconfigure to accommodate 6 active and 14 layover bus bays	Maintain existing surface parking for 550 cars and add parking garage for 1350 cars for a total of up to 1900 cars	Adjacent to Station	200 bike spaces, plus 200 expansion

SOUNDTRANSIT

North Corridor Transit Partners

HEWITT

SOUND TRANSIT LYNNWOOD LINK EXTENSION

LYNNWOOD STATION
SITE PLAN