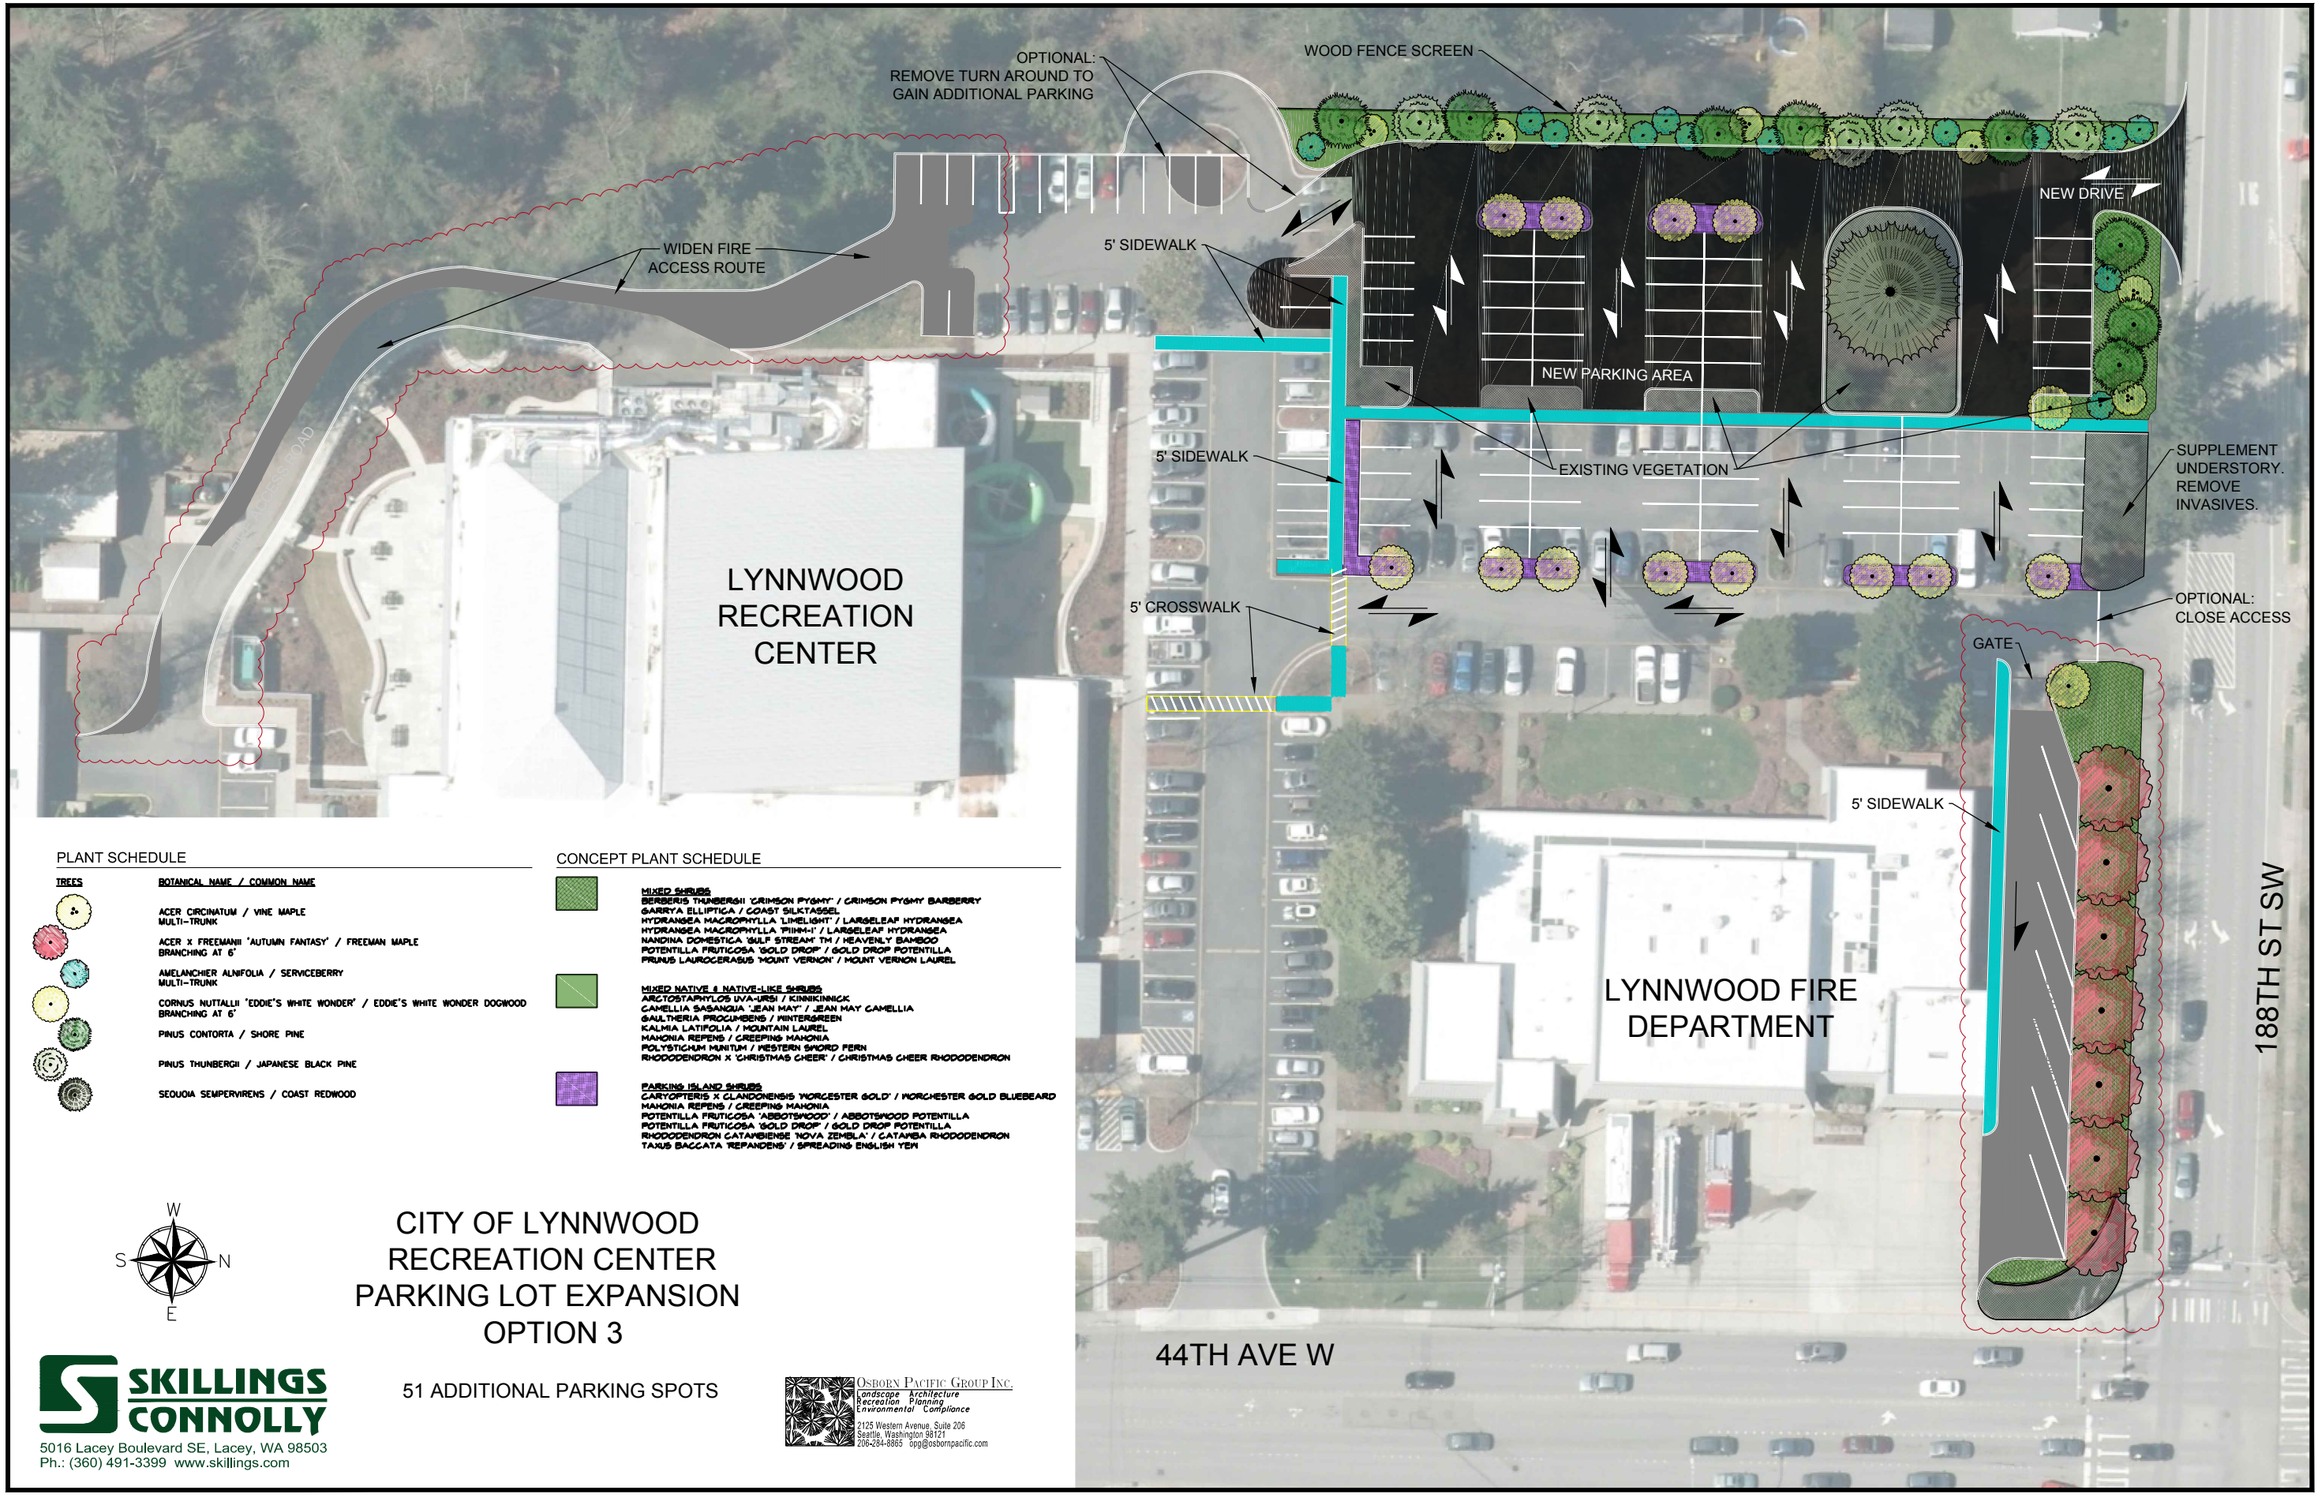

PLANT SCHEDULE

TREES	BOTANICAL NAME / COMMON NAME
	ACER CIRCINATUM / VINE MAPLE MULTI-TRUNK
	ACER X FREEMANII 'AUTUMN FANTASY' / FREEMAN MAPLE BRANCHING AT 6'
	AMELANCHIER ALNIFOLIA / SERVICEBERRY MULTI-TRUNK
	CORNUS NUTTALLII 'EDDIE'S WHITE WONDER' / EDDIE'S WHITE WONDER DOGWOOD BRANCHING AT 6'
	PINUS CONTORTA / SHORE PINE
	PINUS THUNBERGII / JAPANESE BLACK PINE
	SEQUOIA SEMPERVIRENS / COAST REDWOOD

CONCEPT PLANT SCHEDULE

MIXED SHRUBS
BERBERIS THUNBERGII 'CRIMSON PYGMY' / CRIMSON PYGMY BARBERRY
GARRYA ELLIPTICA / COAST SILKTASSEL
HYDRANGEA MACROPHYLLA 'LIMELIGHT' / LARGELEAF HYDRANGEA
HYDRANGEA MACROPHYLLA 'FUJIKI-I' / LARGELEAF HYDRANGEA
NANDINA DOMESTICA 'GULF STREAM' TM / HEAVENLY BAMBOO
POTENTILLA FRUTICOSA 'GOLD DROP' / GOLD DROP POTENTILLA
PRUNUS LAUROCERASUS 'MOUNT VERNON' / MOUNT VERNON LAUREL

MIXED NATIVE & NATIVE-LIKE SHRUBS
ARCTOSTAPHYLOS UVA-URSI / KINNIKINNICK
CAMELLIA SASANQUA 'JEAN MAY' / JEAN MAY CAMELLIA
GAULTHERIA PROCUMBENS / WINTERGREEN
KALMIA LATIFOLIA / MOUNTAIN LAUREL
MAHONIA REPENS / CREEPING MAHONIA
POLYSTICHUM MUNITUM / WESTERN SWORD FERN
RHODODENDRON X 'CHRISTMAS CHEER' / CHRISTMAS CHEER RHODODENDRON

PARKING ISLAND SHRUBS
CARYOPTERIS X CLANDONENSIS 'WORCESTER GOLD' / WORCHESTER GOLD BLUEBEARD
MAHONIA REPENS / CREEPING MAHONIA
POTENTILLA FRUTICOSA 'ABBOTSWOOD' / ABBOTSWOOD POTENTILLA
POTENTILLA FRUTICOSA 'GOLD DROP' / GOLD DROP POTENTILLA
RHODODENDRON CATAWBIENSE 'NOVA ZEMBLA' / CATAWBA RHODODENDRON
TAXUS BACCATA 'REPANDENS' / SPREADING ENGLISH YEW

W
S N
E

CITY OF LYNNWOOD
RECREATION CENTER
PARKING LOT EXPANSION
OPTION 3

51 ADDITIONAL PARKING SPOTS

SKILLINGS CONNOLLY
5016 Lacey Boulevard SE, Lacey, WA 98503
Ph.: (360) 491-3399 www.skillings.com

OSBORN PACIFIC GROUP INC.
Landscape Architecture
Recreation Planning
Environmental Compliance
2125 Western Avenue, Suite 206
Seattle, Washington 98121
206-284-8865 opg@osbornpacific.com