18640 48TH AVE PRELIMINARY SHORT PLAT MAP

CITY OF LYNWOOD, WA

SW 1/4, NE 1/4, SEC 16, T27N, R4E, W.M. MERIDIAN

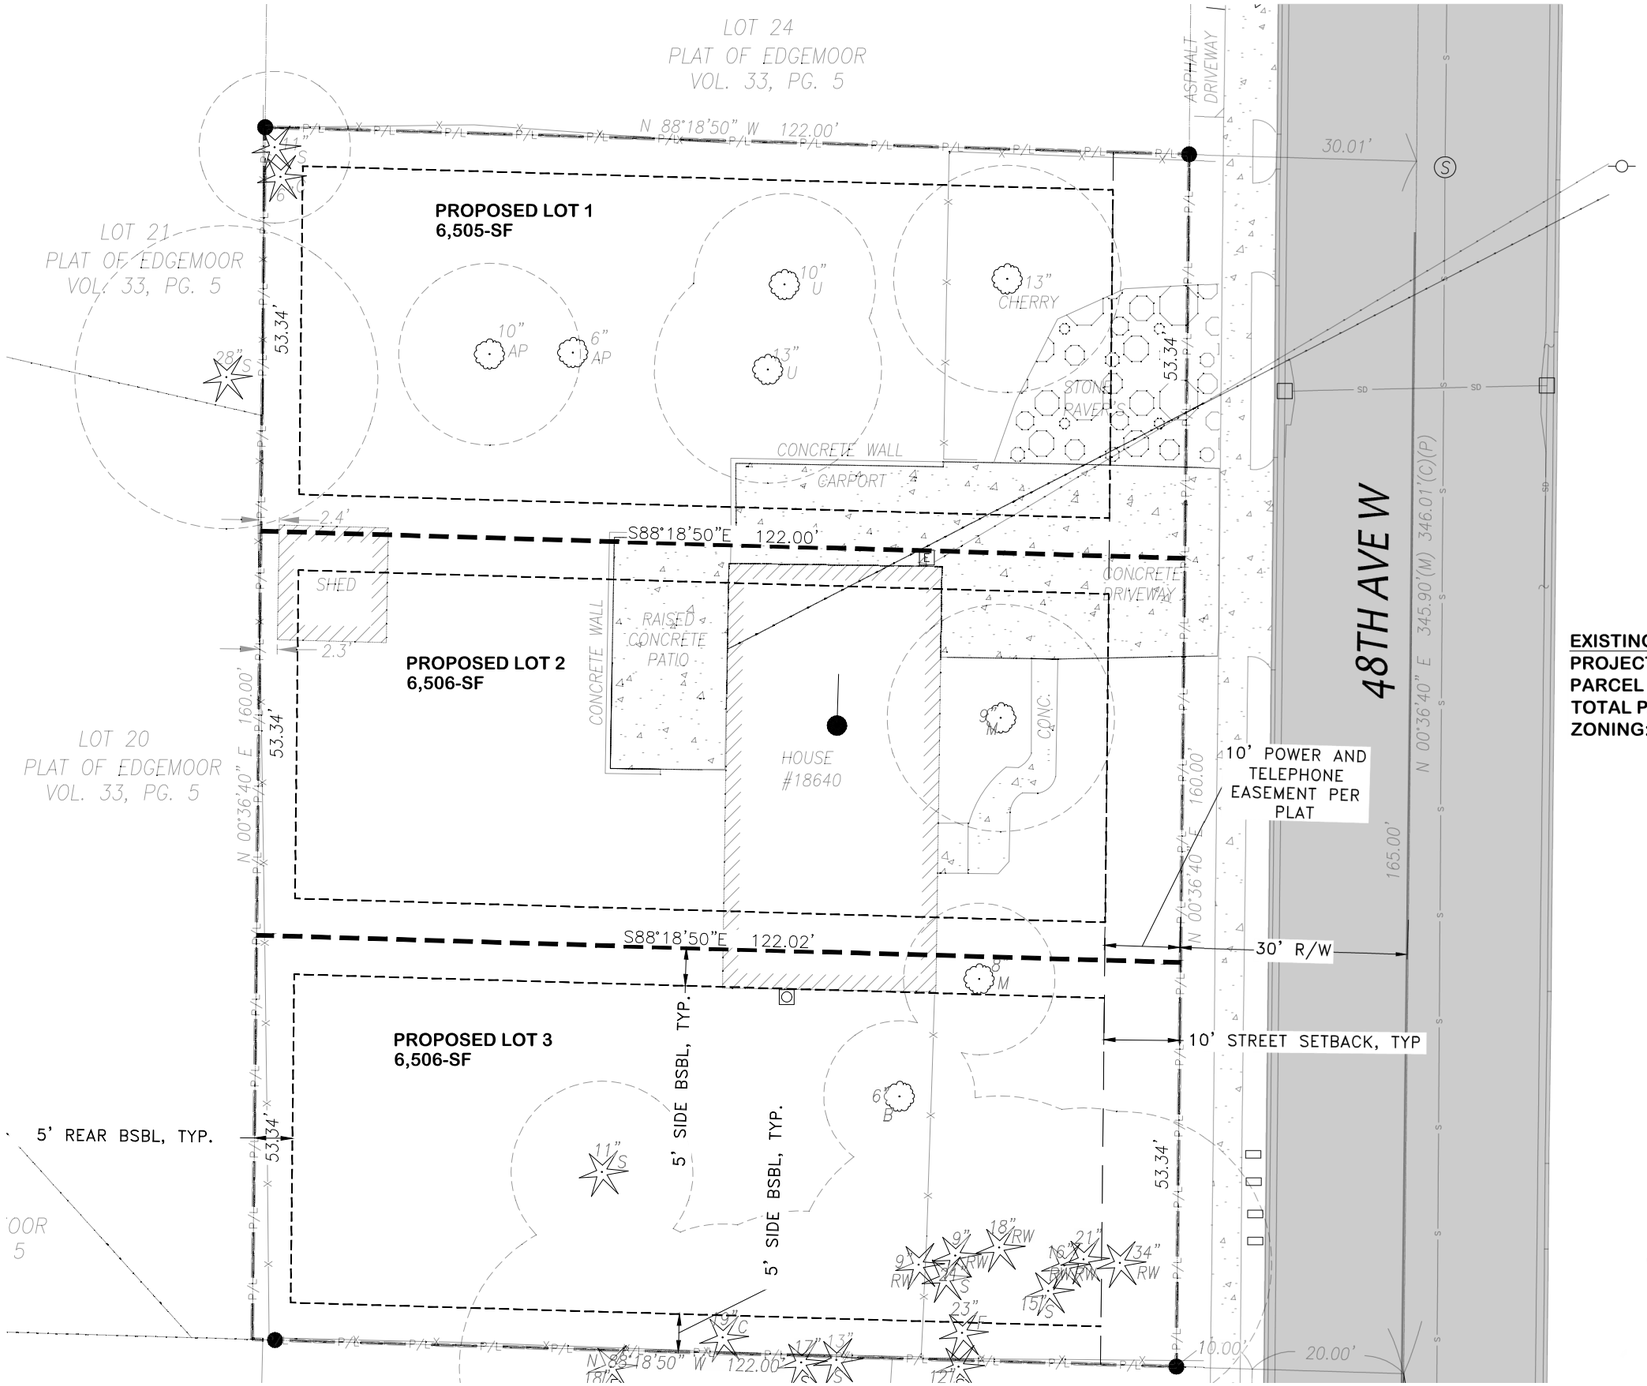

EXISTING PARCEL INFORMATION
PROJECT ADD.: 18640 48TH AVE W LYNWOOD WA
PARCEL NUMBER: 00494700002500
TOTAL PARCEL SIZE: 19,517
ZONING: RS-8 PRIOR TO 7/1/25 AND CURRENTLY RN

PRELIMINARY

ENGINEER'S STAMP

#	DATE	REVISION	DWN/CHECKED
4			
3			
2			
1			

DEVELOPRO
CONSTRUCTION & DEVELOPMENT CONSULTANTS
P.O.BOX 1655, SPIRIT LAKE, IDAHO

SHEET TITLE: PRE. SHORT PLAT MAP
PROJECT: SEAPAC HOMES LYNWOOD 3-LOT SHORT PLAT 18640 48TH AVE W.

DRAWN BY: ZMS
CHECKED BY: TJP

1 OF 1