

Bellevue Fire Truck	
Overall Length	40.000ft
Overall Width	8.000ft
Overall Body Height	10.082ft
Min Body Ground Clearance	0.512ft
Track Width	6.000ft
Lock-to-lock time	6.00s
Max Wheel Angle	40.00°

Scale: 1:20

Fire Entering MS

Project:

Designed By:

Date:

Project No:


Client:

Checked By:

Sheet:

801 SECOND AVE. • SUITE 900 • SEATTLE, WA 98104 • P: 206/343-0460 • F: 206/343-5691

www.cplinc.com

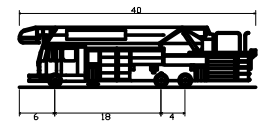

Bellevue Fire Truck
 Overall Length
 Overall Width
 Overall Body Height
 Min Body Ground Clearance
 Track Width
 Lock-to-lock time
 Max Wheel Angle

40.000ft
8.000ft
10.082ft
0.512ft
6.000ft
6.00s
40.00°

Scale: 1:20


Fire Entering South


Date:

Sheet:

www.cplinc.com

Copyright 2014, COUGHLIN PORTER LUNDEEN Inc.

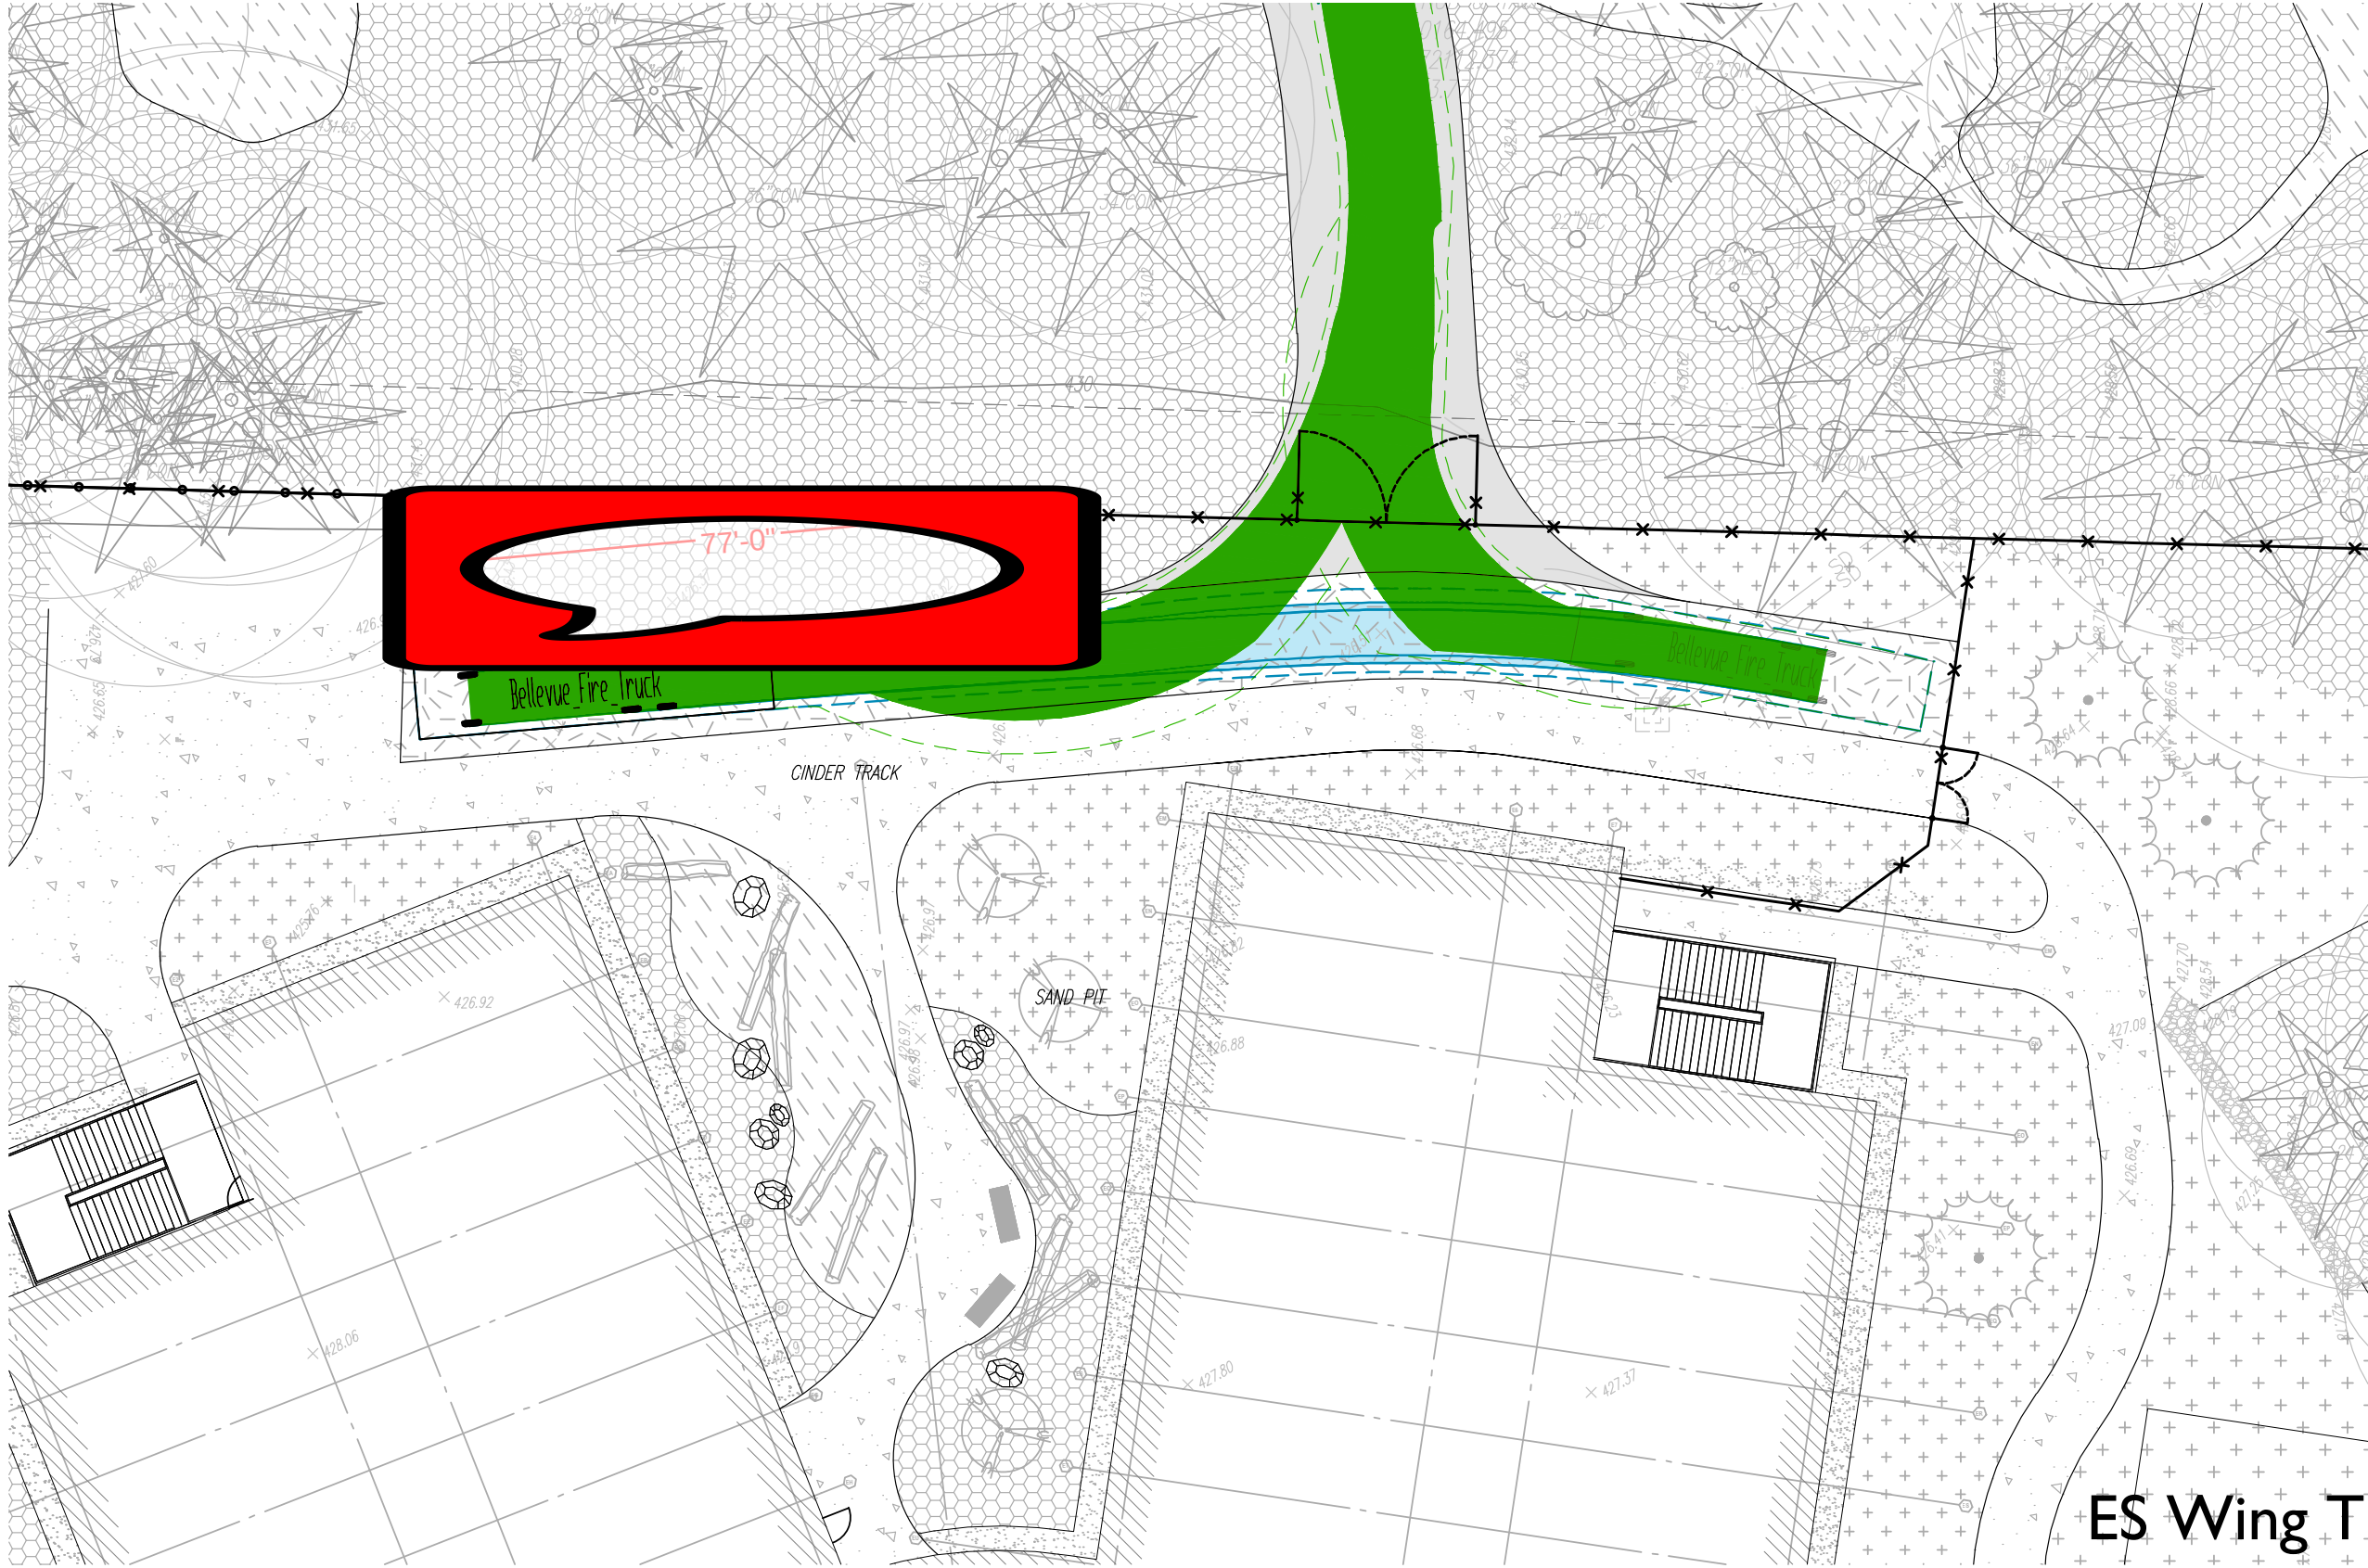

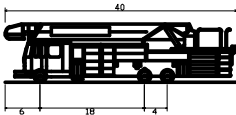


Bellevue Fire Truck	40.000ft
Overall Length	8.000ft
Overall Width	10.092ft
Overall Body Height	0.512ft
Min Body Ground Clearance	6.000ft
Track Width	6.000ft
Lock-to-lock time	6.00s
Max wheel Angle	40.00°

Scale: 1:20
ES Wing Turnaround North

Project: _____ Designed By: _____ Date: _____

Project No: _____ Client: _____ Checked By: _____ Sheet: _____


Copyright 2014, COUGHLIN PORTER LUNDEEN Inc.

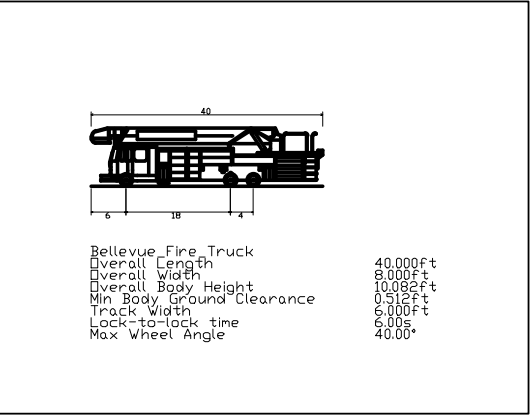

Scale: 1:20
ES Wing Turnaround South

Project: _____ Designed By: _____ Date: _____

Project No: _____ Client: _____ Checked By: _____ Sheet: _____

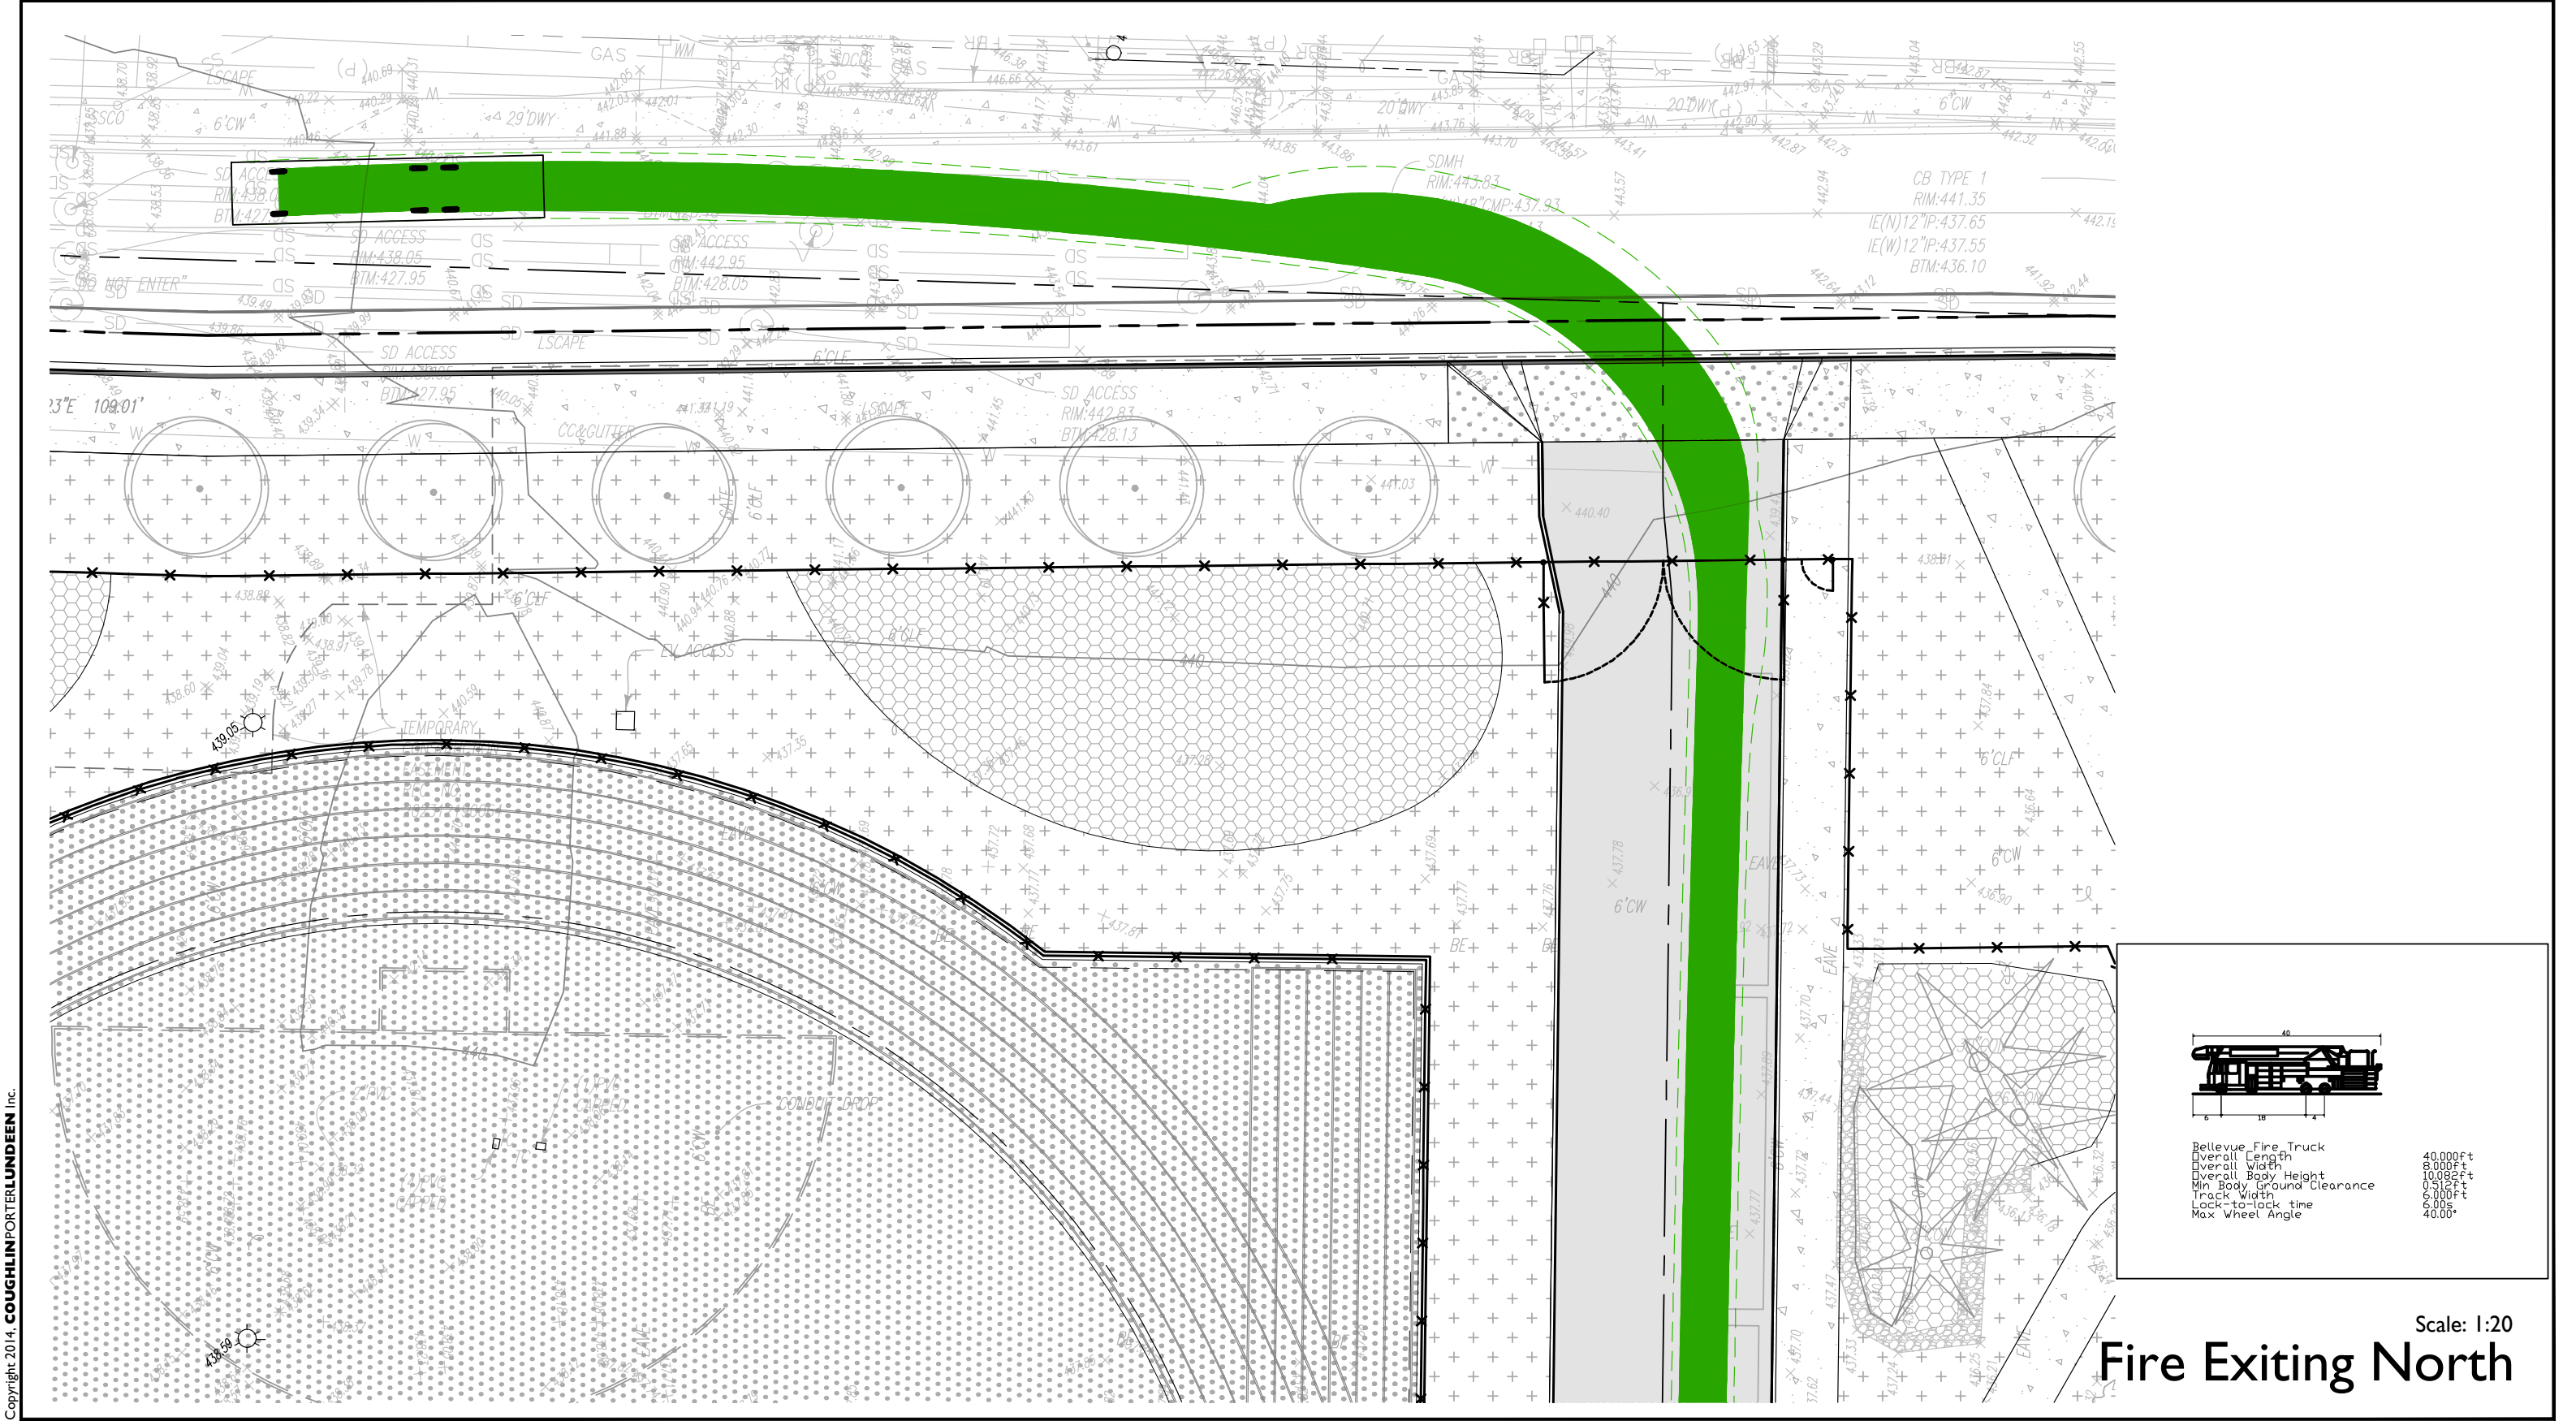


Copyright 2014, COUGHLIN PORTER LUNDEEN Inc.

Project: _____ Designed By: _____ Date: _____

Project No: _____ Client: _____ Checked By: _____ Sheet: _____


801 SECOND AVE. · SUITE 900 · SEATTLE, WA 98104 · P: 206/343-0460 · F: 206/343-5691 www.cplinc.com

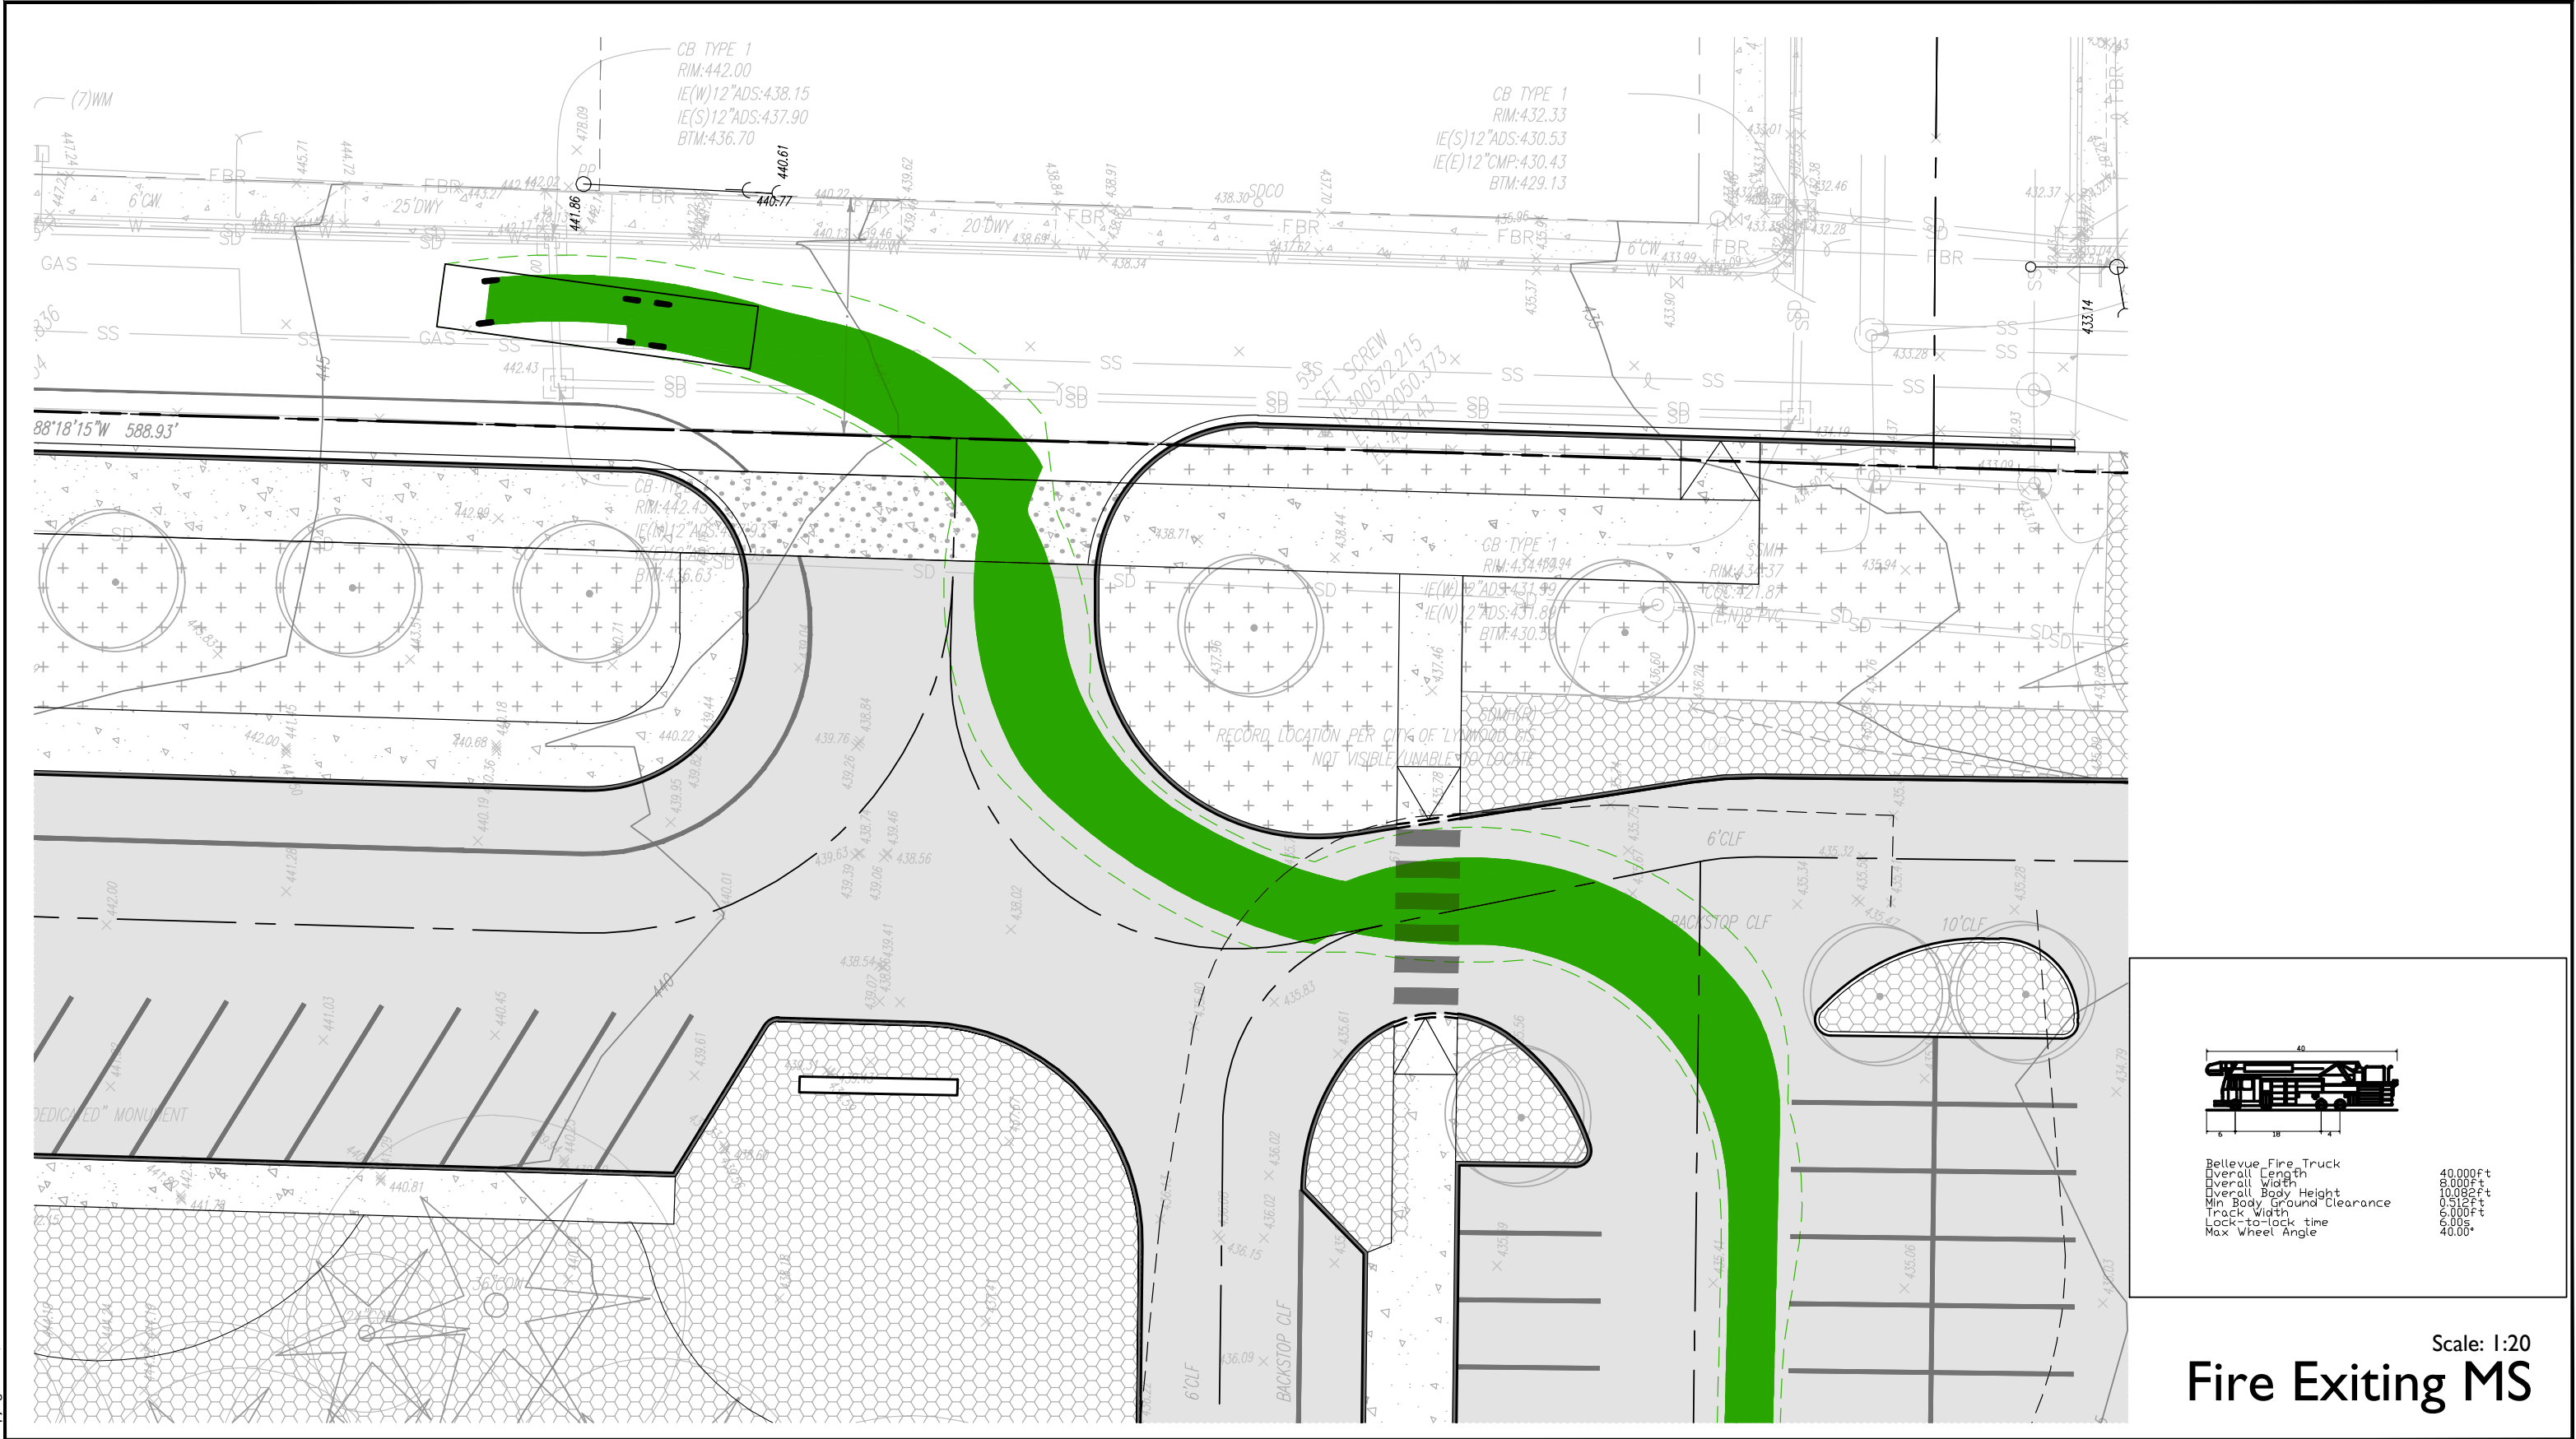

Copyright 2014, COUGHLIN PORTER LUNDEEN Inc.

Project: _____ Designed By: _____ Date: _____


Project No: _____ Client: _____ Checked By: _____ Sheet: _____

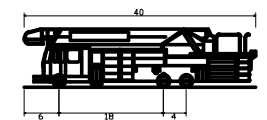

40.000ft
8.000ft
10.082ft
0.512ft
6.000ft
6.00s
40.00°

MS Wing Turnaround

www.cplinc.com

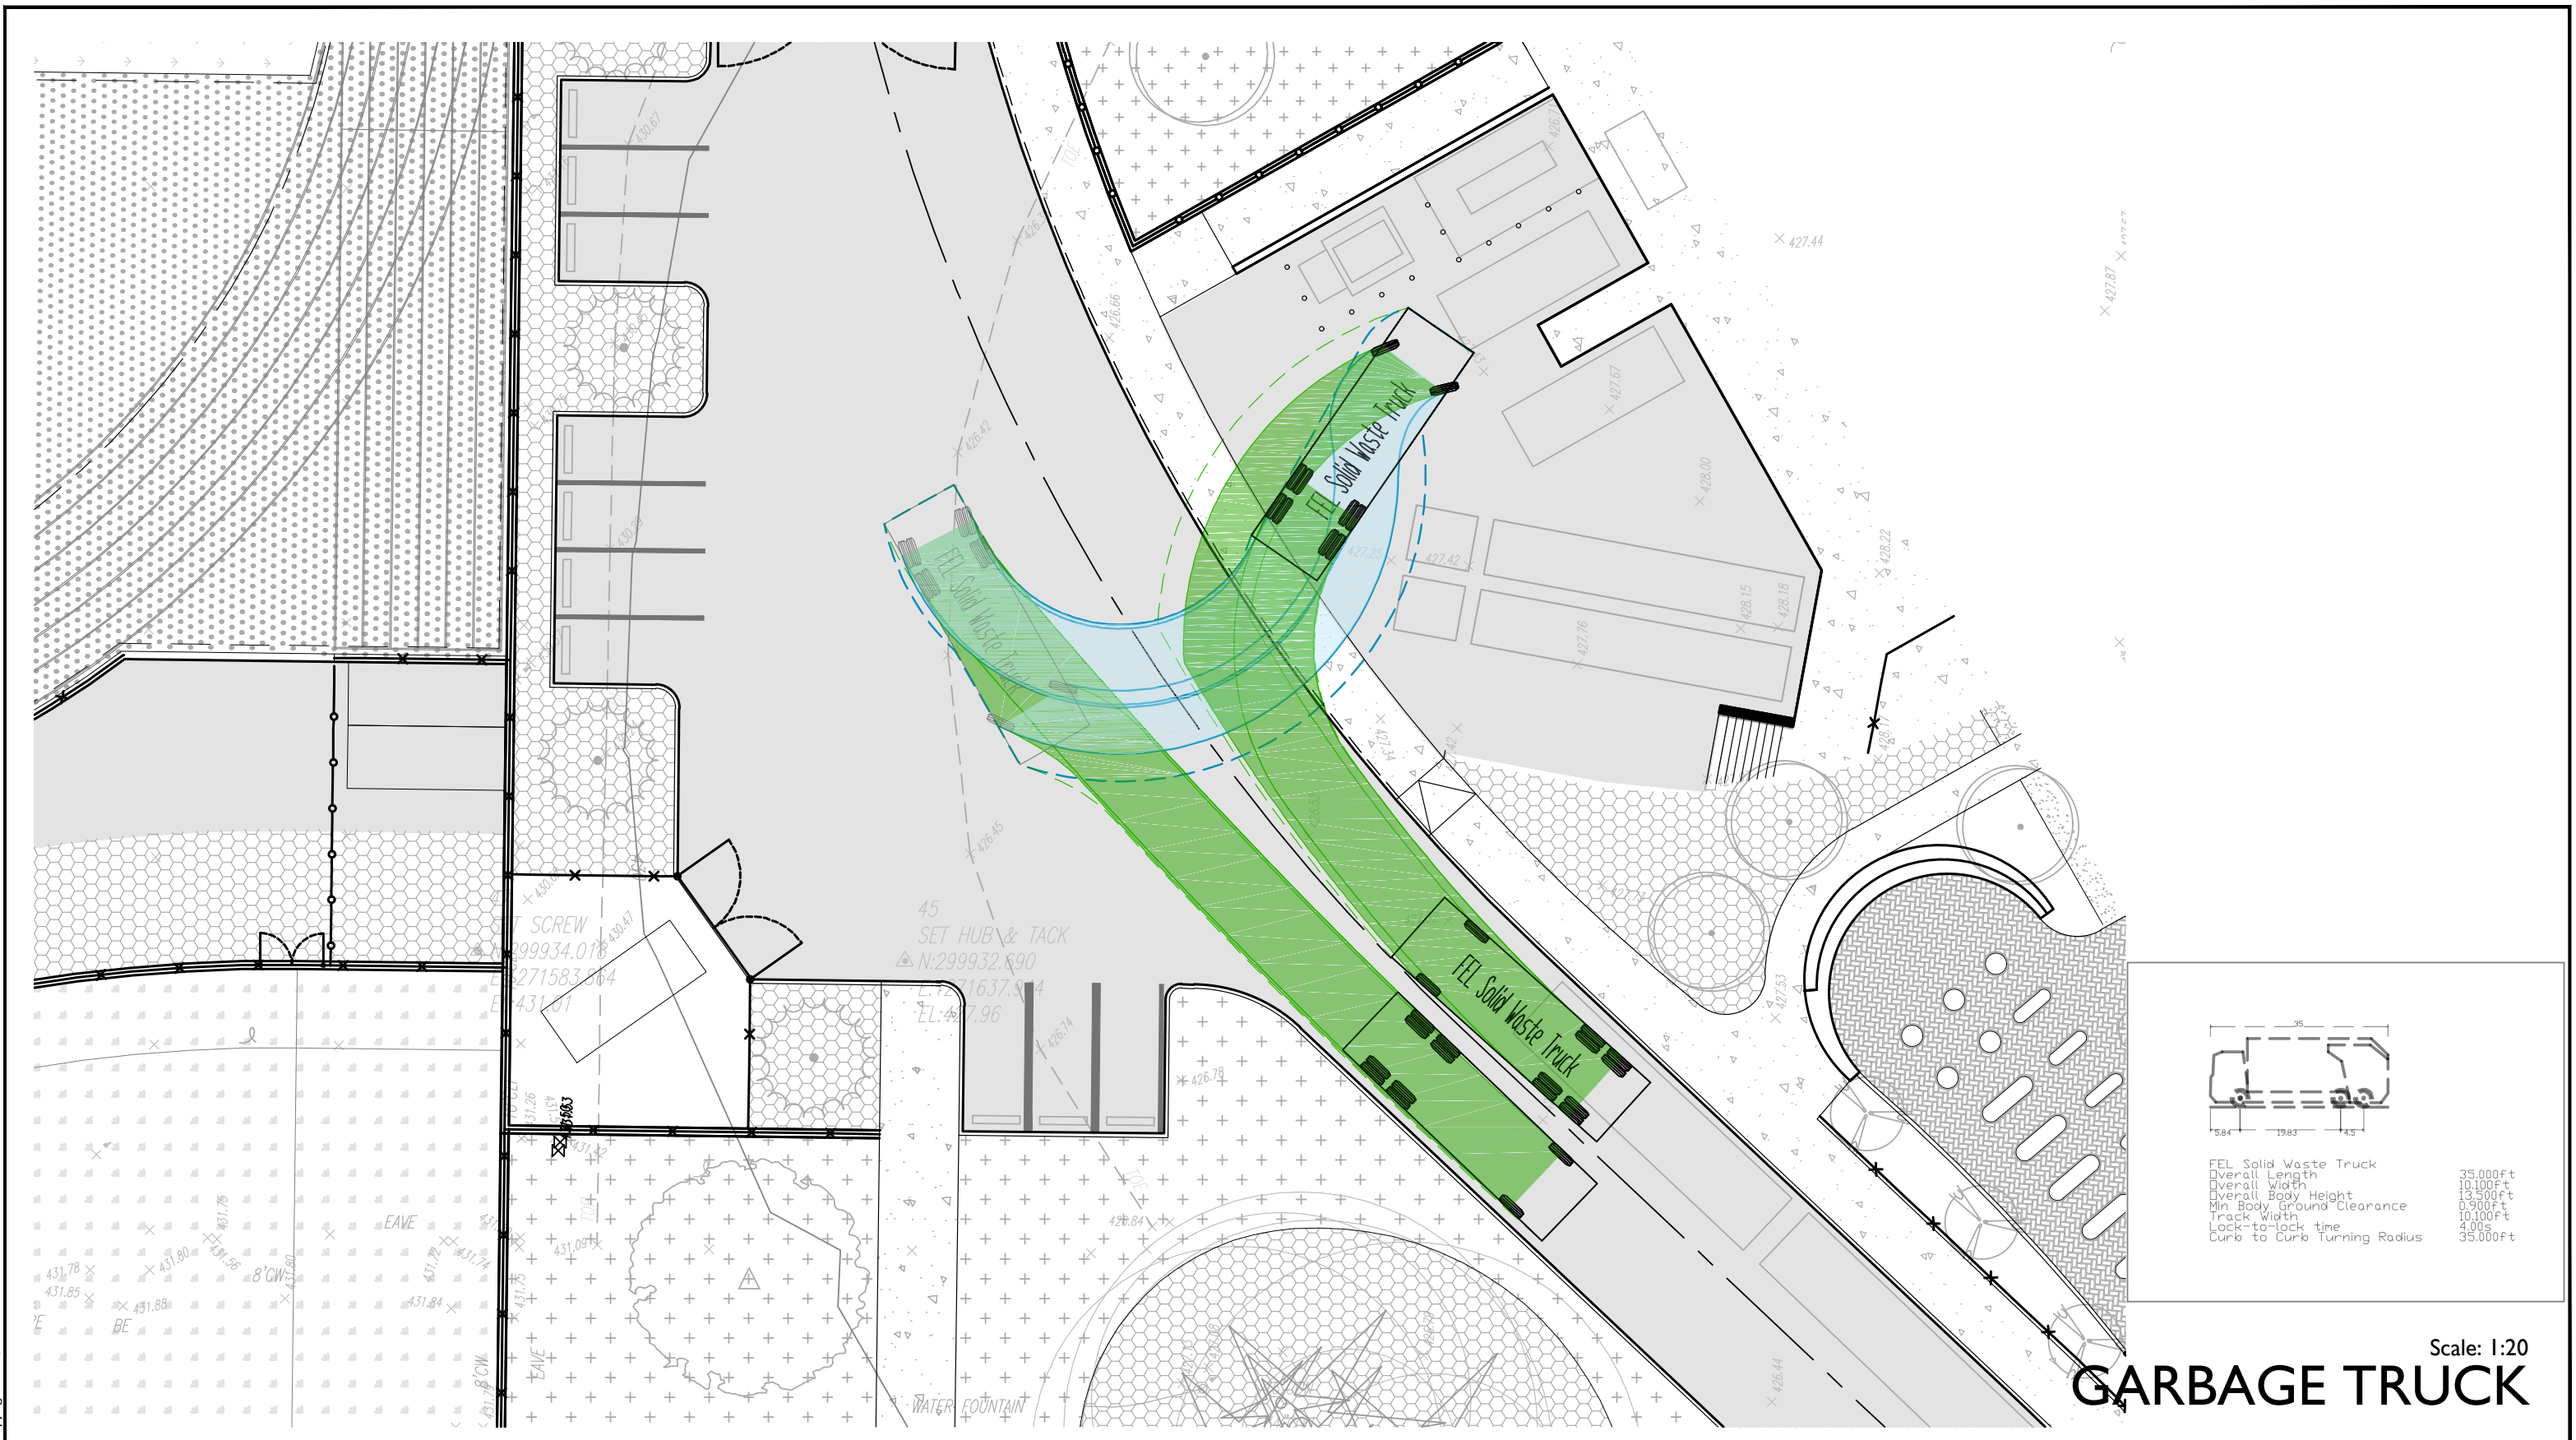

Scale: 1:20


GARBAGE TRUCK

Project: _____ Designed By: _____ Date: _____

Project No: _____ Client: _____ Checked By: _____ Sheet: _____

801 SECOND AVE. • SUITE 900 • SEATTLE, WA 98104 • P: 206/343-0460 • F: 206/343-5691

www.cplinc.com


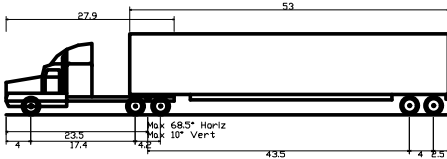


WB-67 - Interstate Semi-Trailer
Overall Length 73.50ft
Overall Width 8.50ft
Overall Body Height 13.50ft
Min Body Ground Clearance 1.33ft
Max Track Width 8.50ft
Lock-to-lock time 6.00s
Max Steering Angle (Virtual) 28.40°

Scale: 1:20
WB-67 Entering Loading Dock

Project: _____ Designed By: _____ Date: _____

Project No: _____ Client: _____ Checked By: _____ Sheet: _____

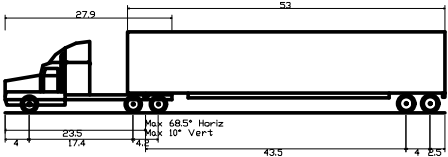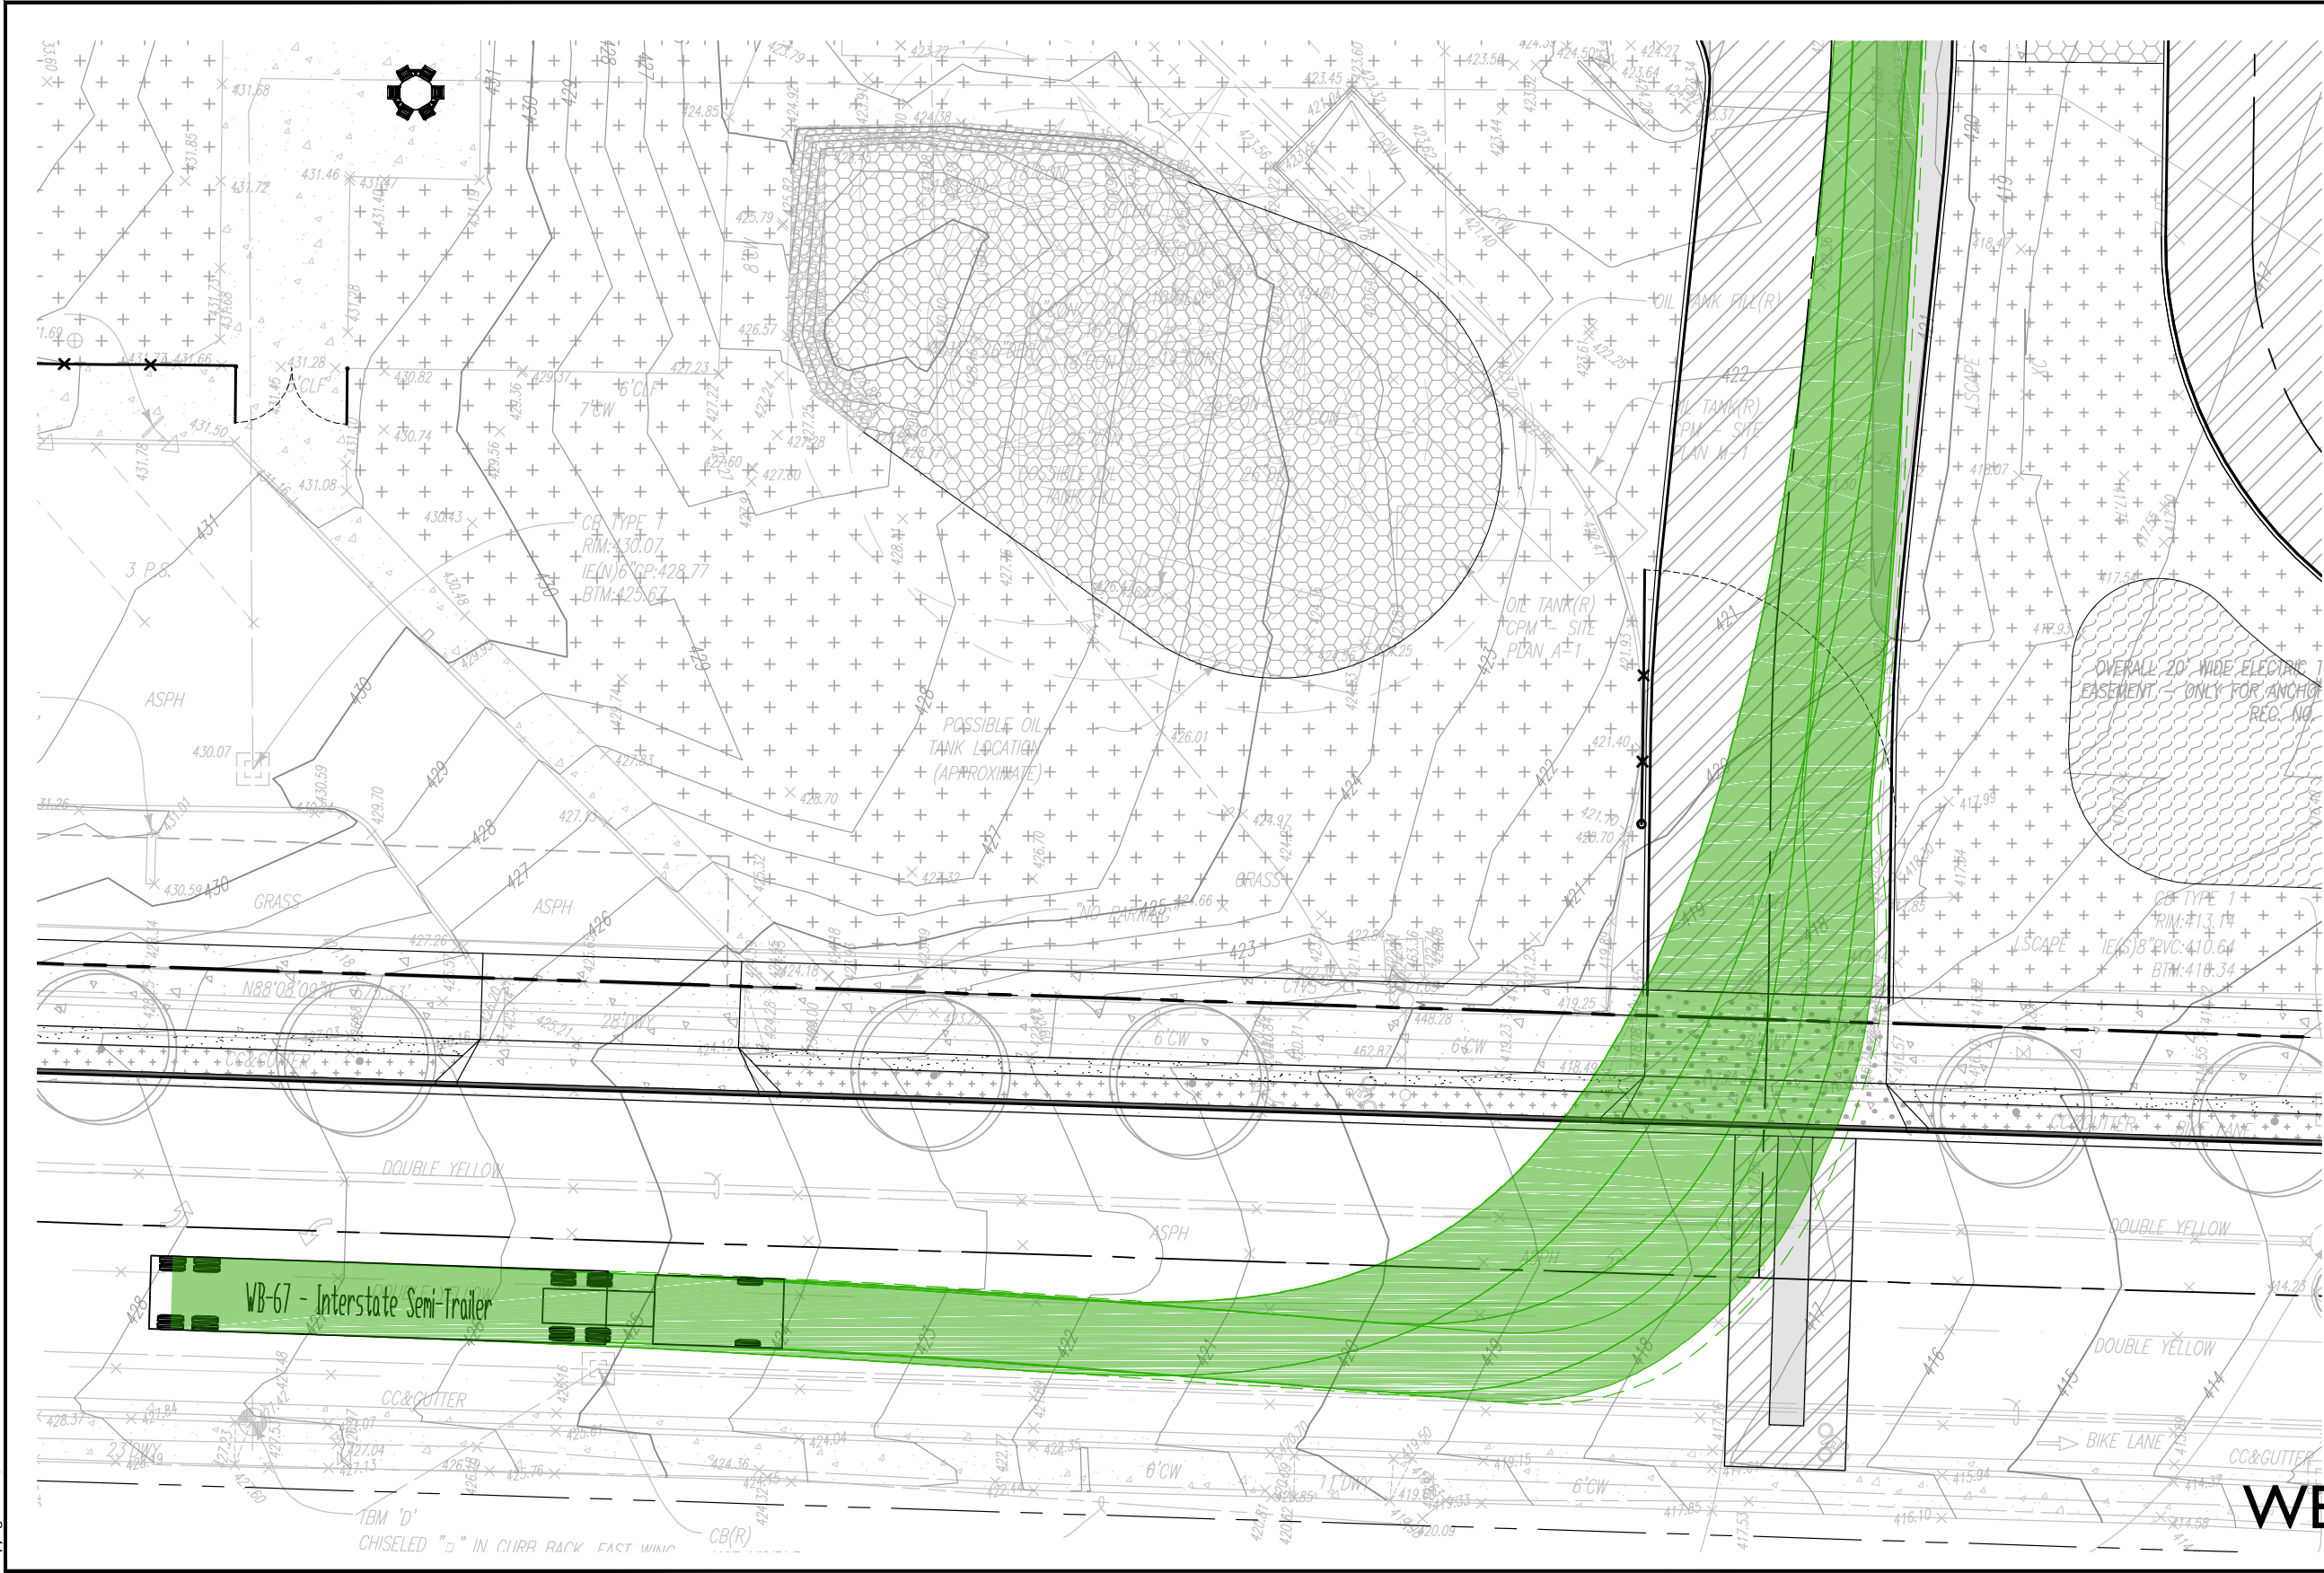

WB-67 - Interstate Semi-Trailer
Overall Length 73.50ft
Overall Width 8.50ft
Overall Body Height 13.50ft
Min Body Ground Clearance 1.34ft
Max Track Width 8.50ft
Lock-to-lock time 6.00s
Max Steering Angle (Virtual) 28.40°

Scale: 1:20


WB-67 Entering Site

Project: _____ Designed By: _____ Date: _____

Project No: _____ Client: _____ Checked By: _____ Sheet: _____

801 SECOND AVE. · SUITE 900 · SEATTLE, WA 98104 · P: 206/343-0460 · F: 206/343-5691

www.cplinc.com

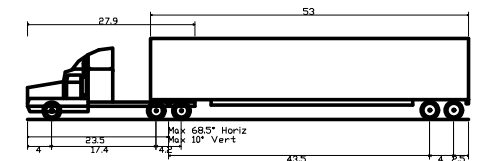

WB-67 - Interstate Semi-Trailer	
Overall Length	73.501ft
Overall Width	8.500ft
Overall Body Height	13.500ft
Min Body Ground Clearance	1.334ft
Max Track Width	8.500ft
Lock-to-lock time	9.00s
Max Steering Angle (Virtual)	28.40°


Scale: 1:20

WB-67 Exiting Loading Dock

Date:

Sheet:

www.cplinc.com

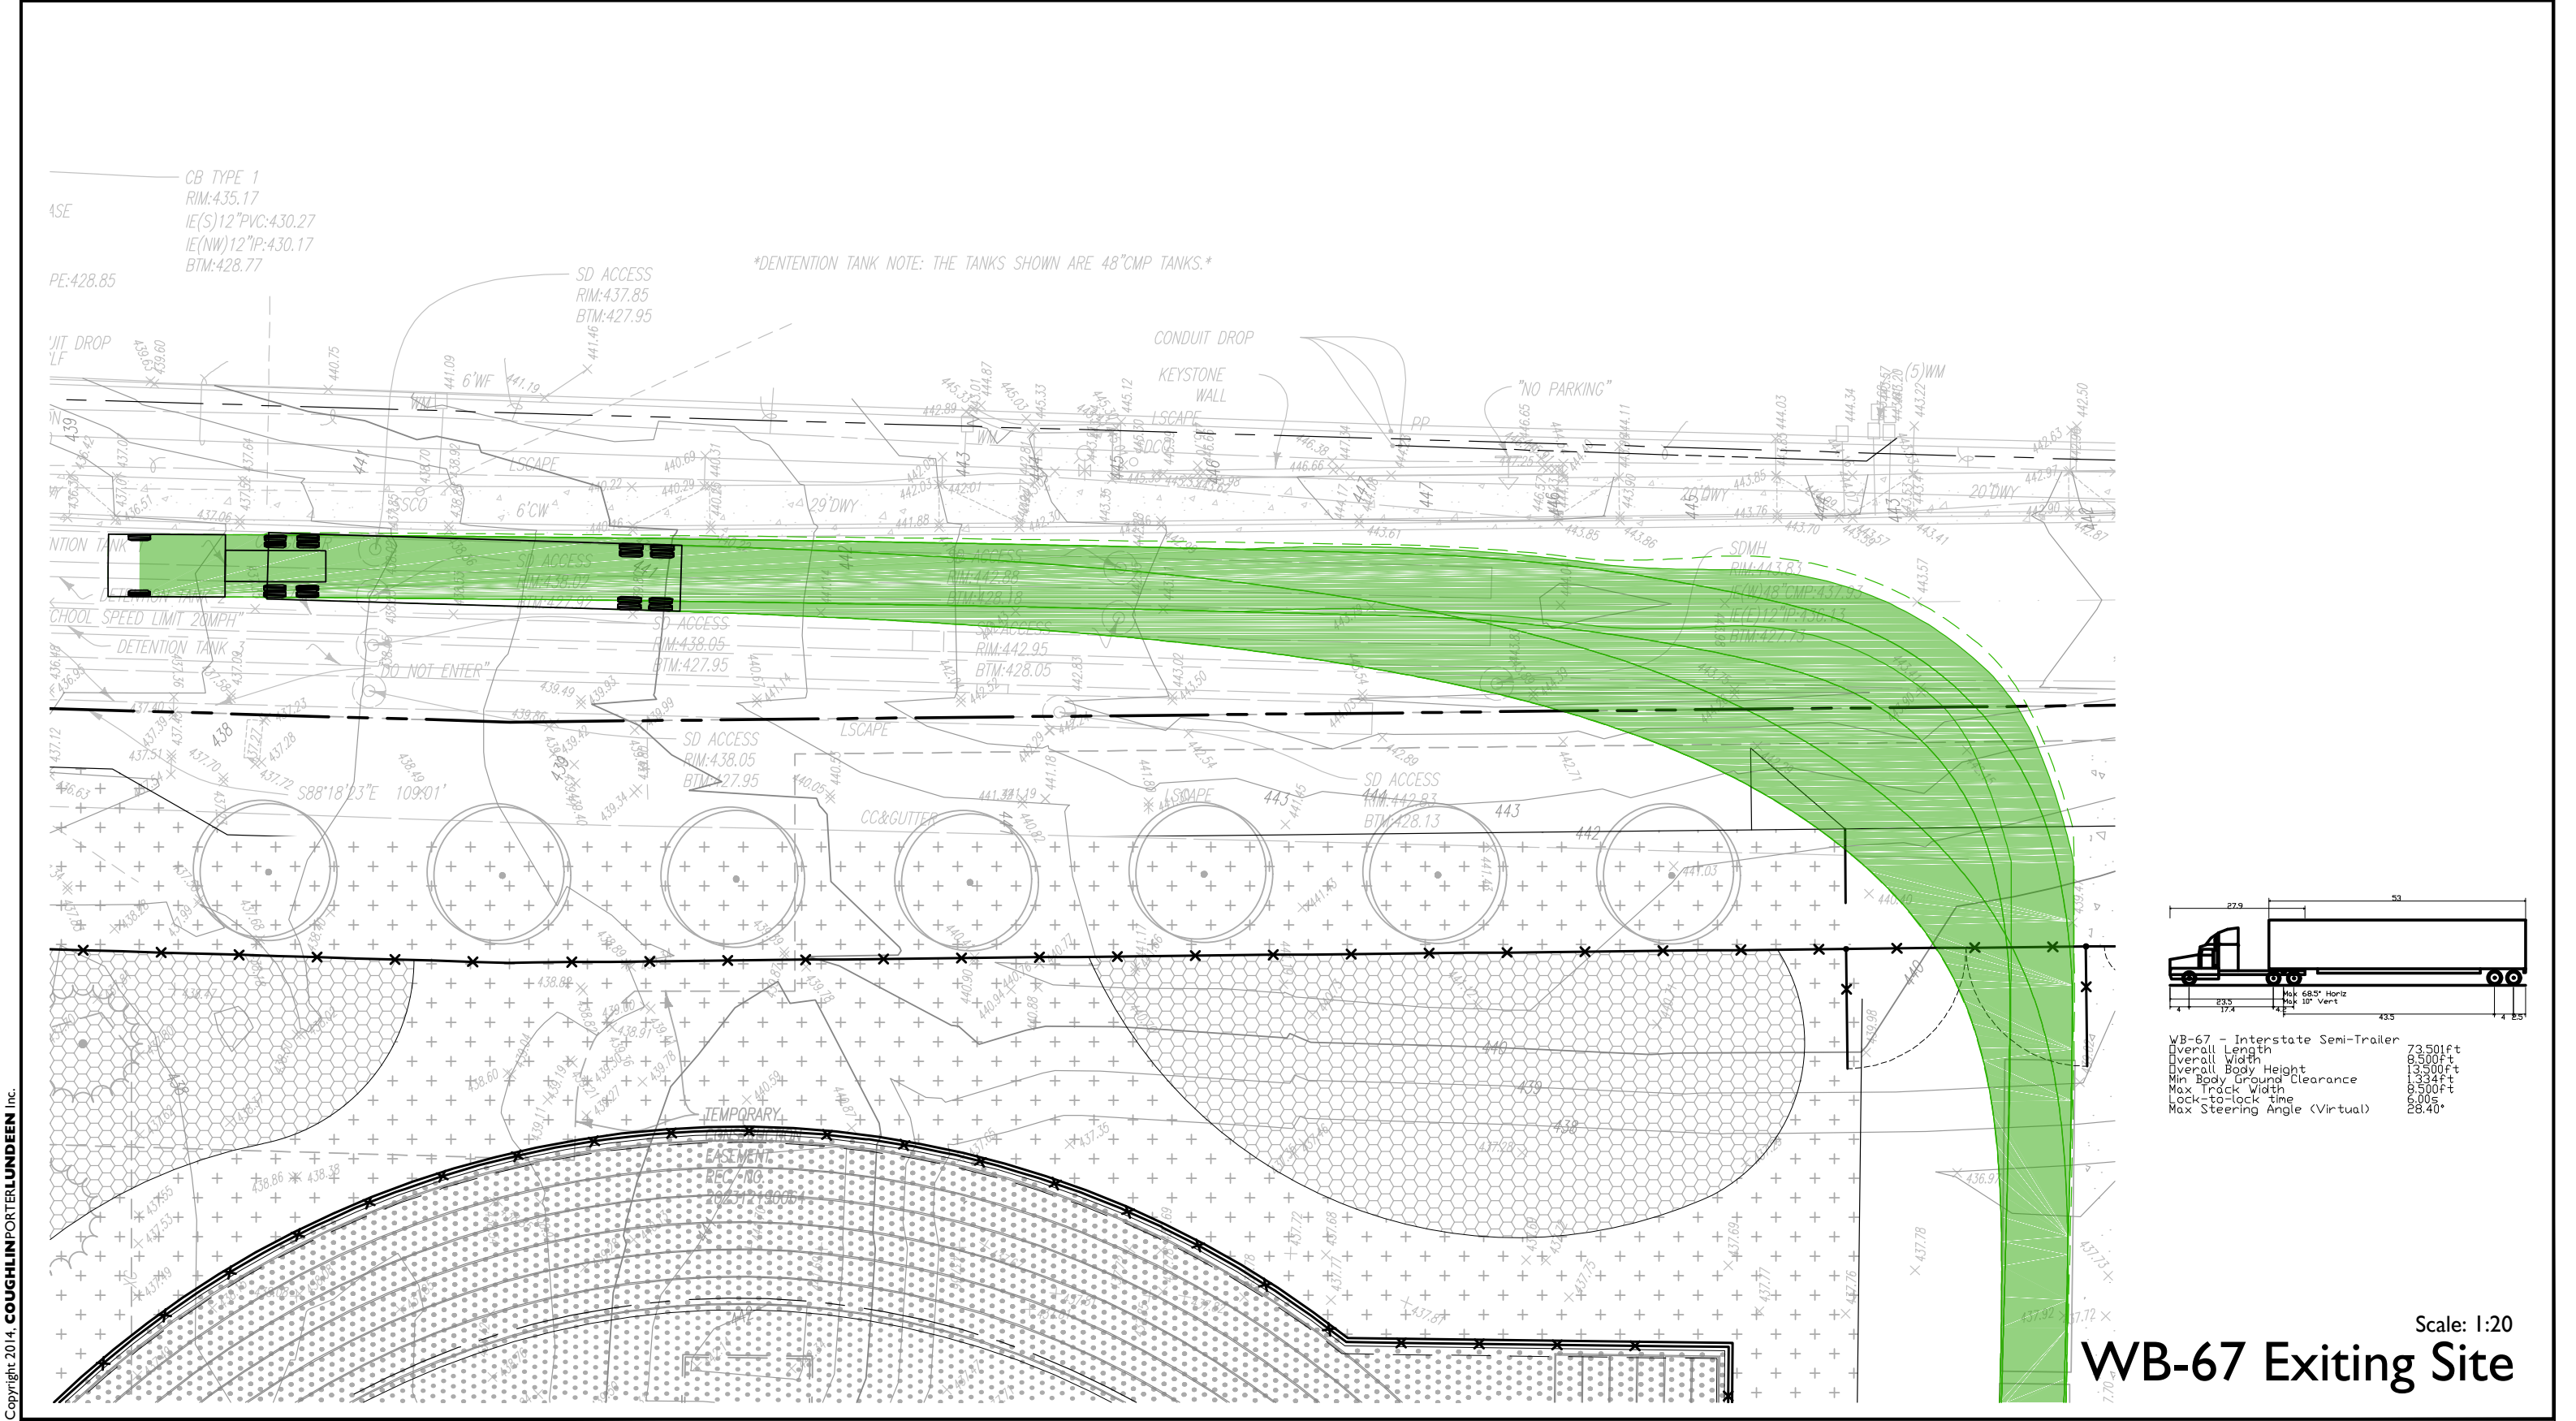

Project:

Designed By:

Date:

Project No:

Client:

Checked By:

Sheet:

801 SECOND AVE. · SUITE 900 · SEATTLE, WA 98104 · P: 206/343-0460 · F: 206/343-5691

www.cplinc.com